




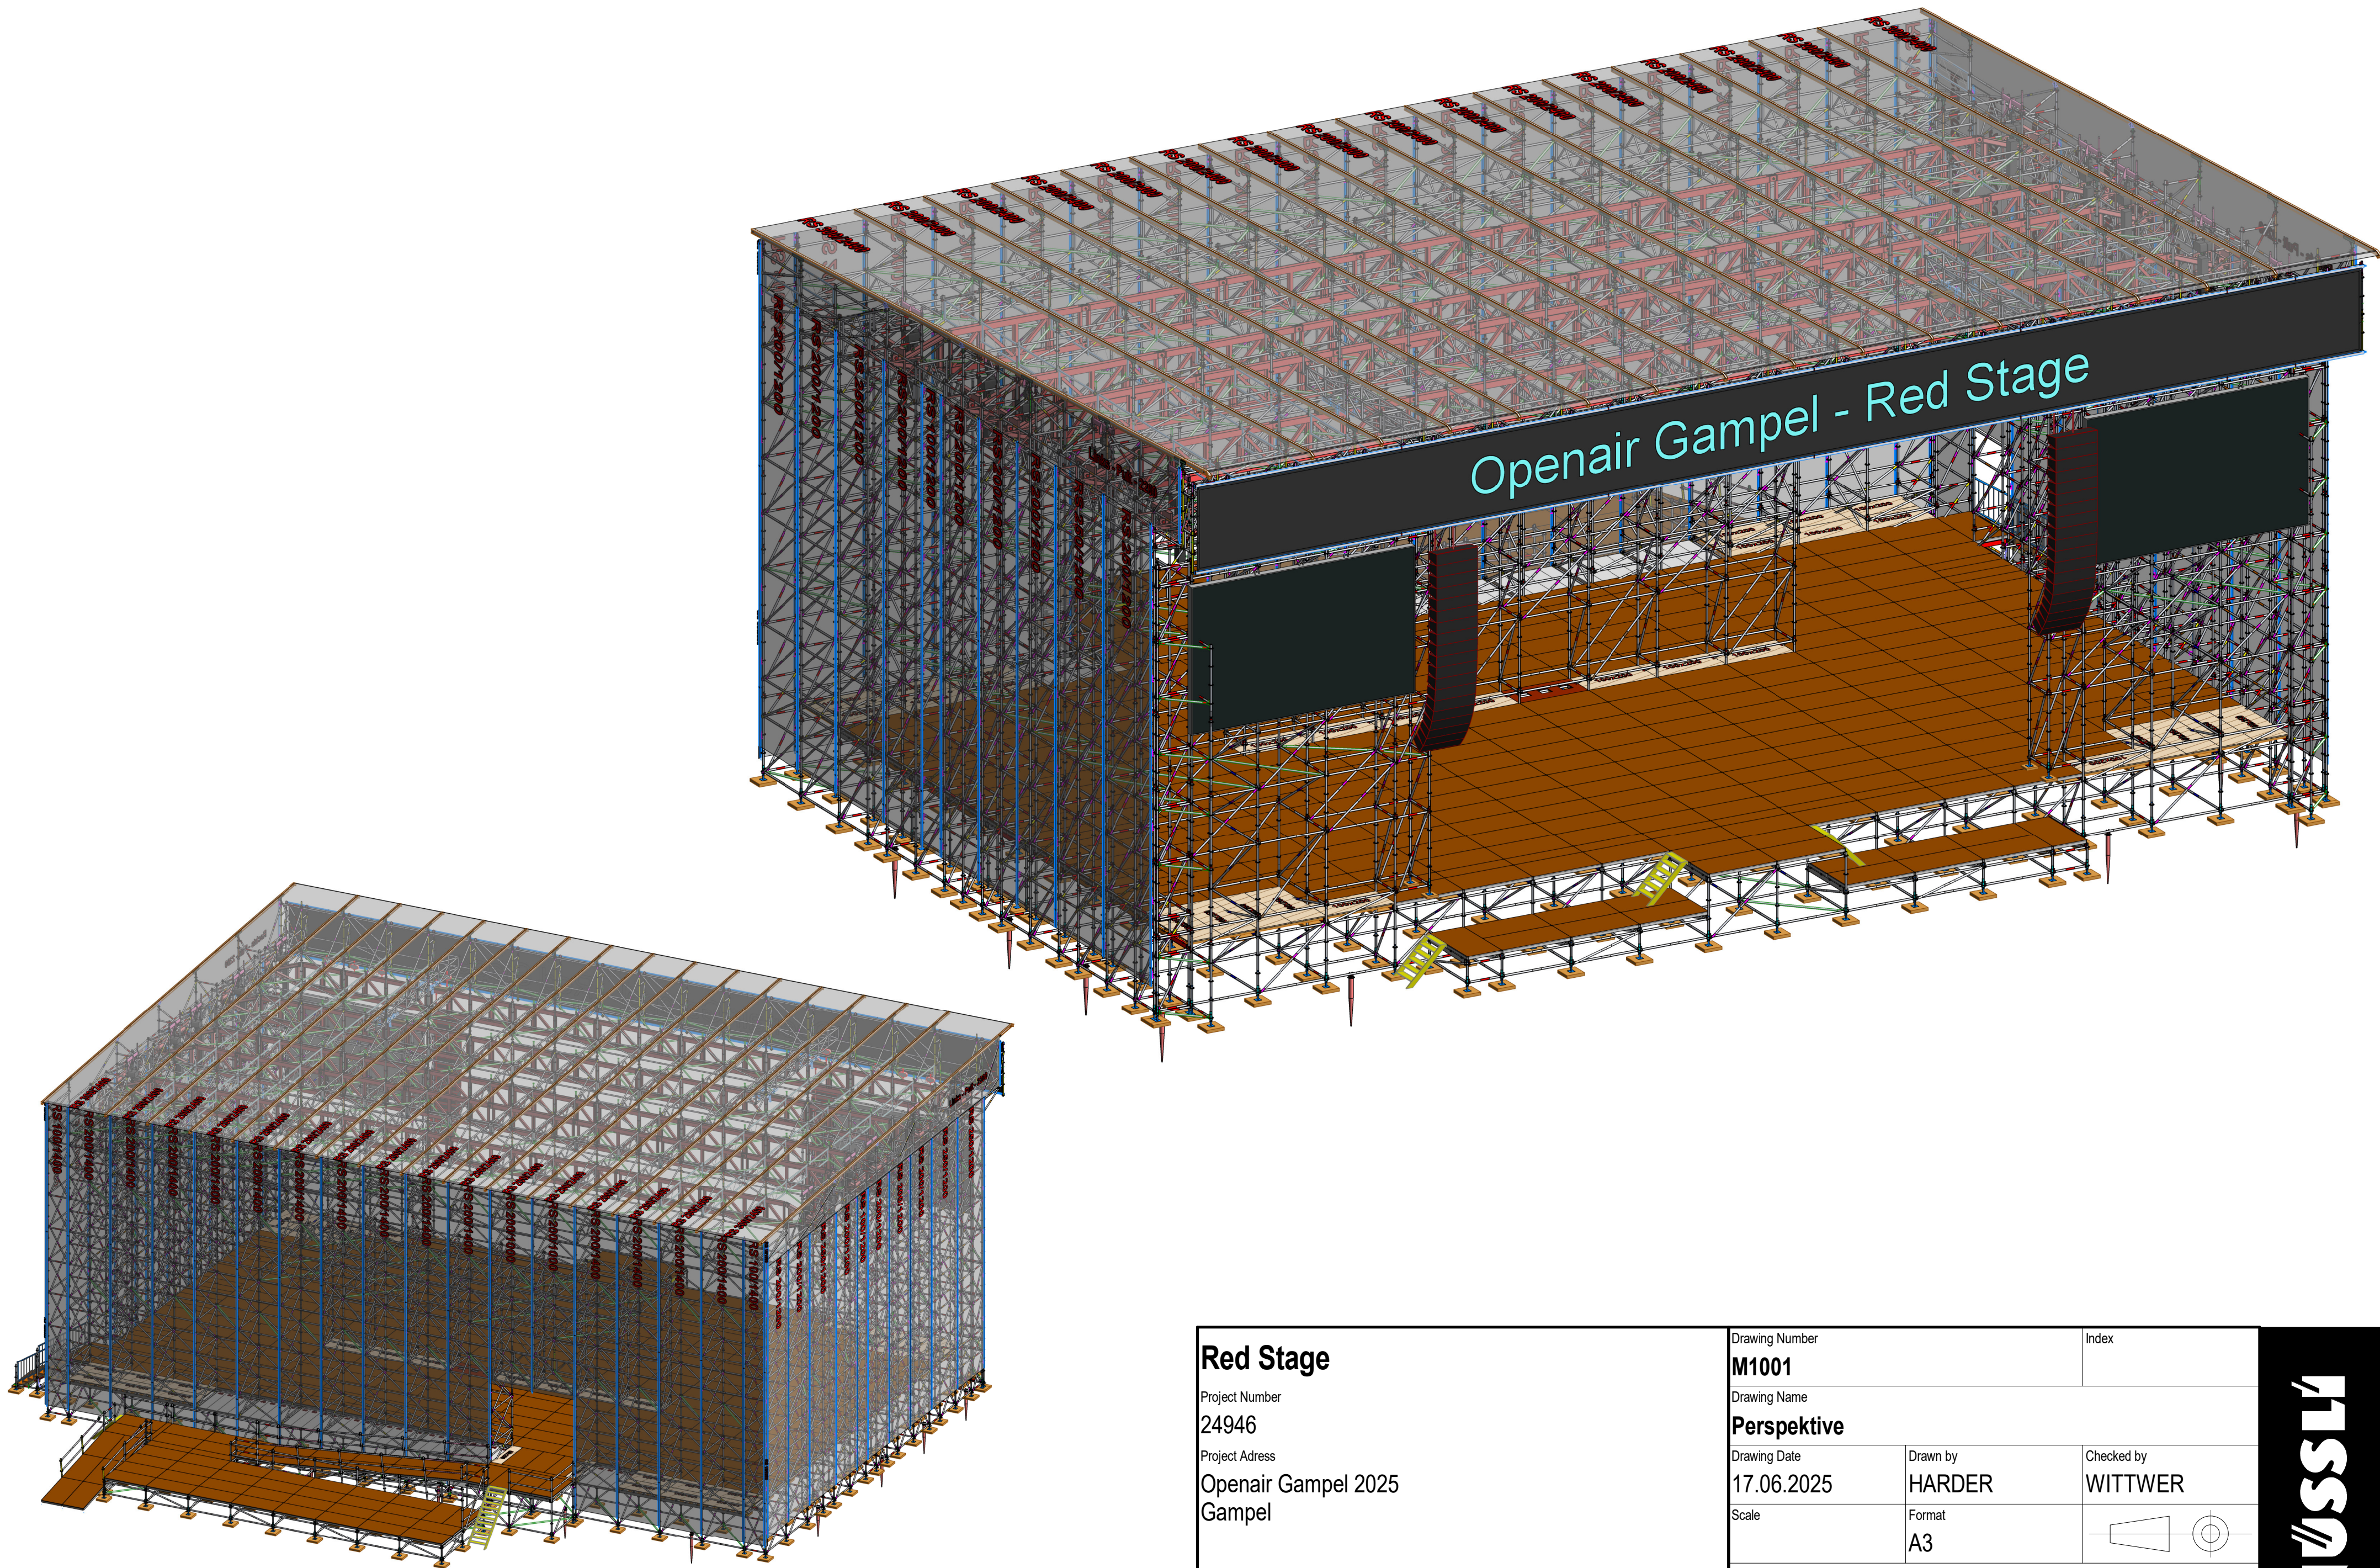

REV	DATE	DESCRIPTION
REVISION		


Red Stage Project Number 24946 Project Address Openair Gampel 2025 Gampel	Drawing Number M1001		Index
	Drawing Name Perspektive		
	Drawing Date 17.06.2025	Drawn by HARDER	Checked by WITTMER
	Scale	Format A3	
	Montage		
Address Nüssli (Schweiz) AG Hüfwen / Lys			Telephone +41 52 748 22 11 Fax +41 52 748 22 00 Email huettwilen@nussli.com Homepage www.nussli.com

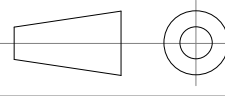

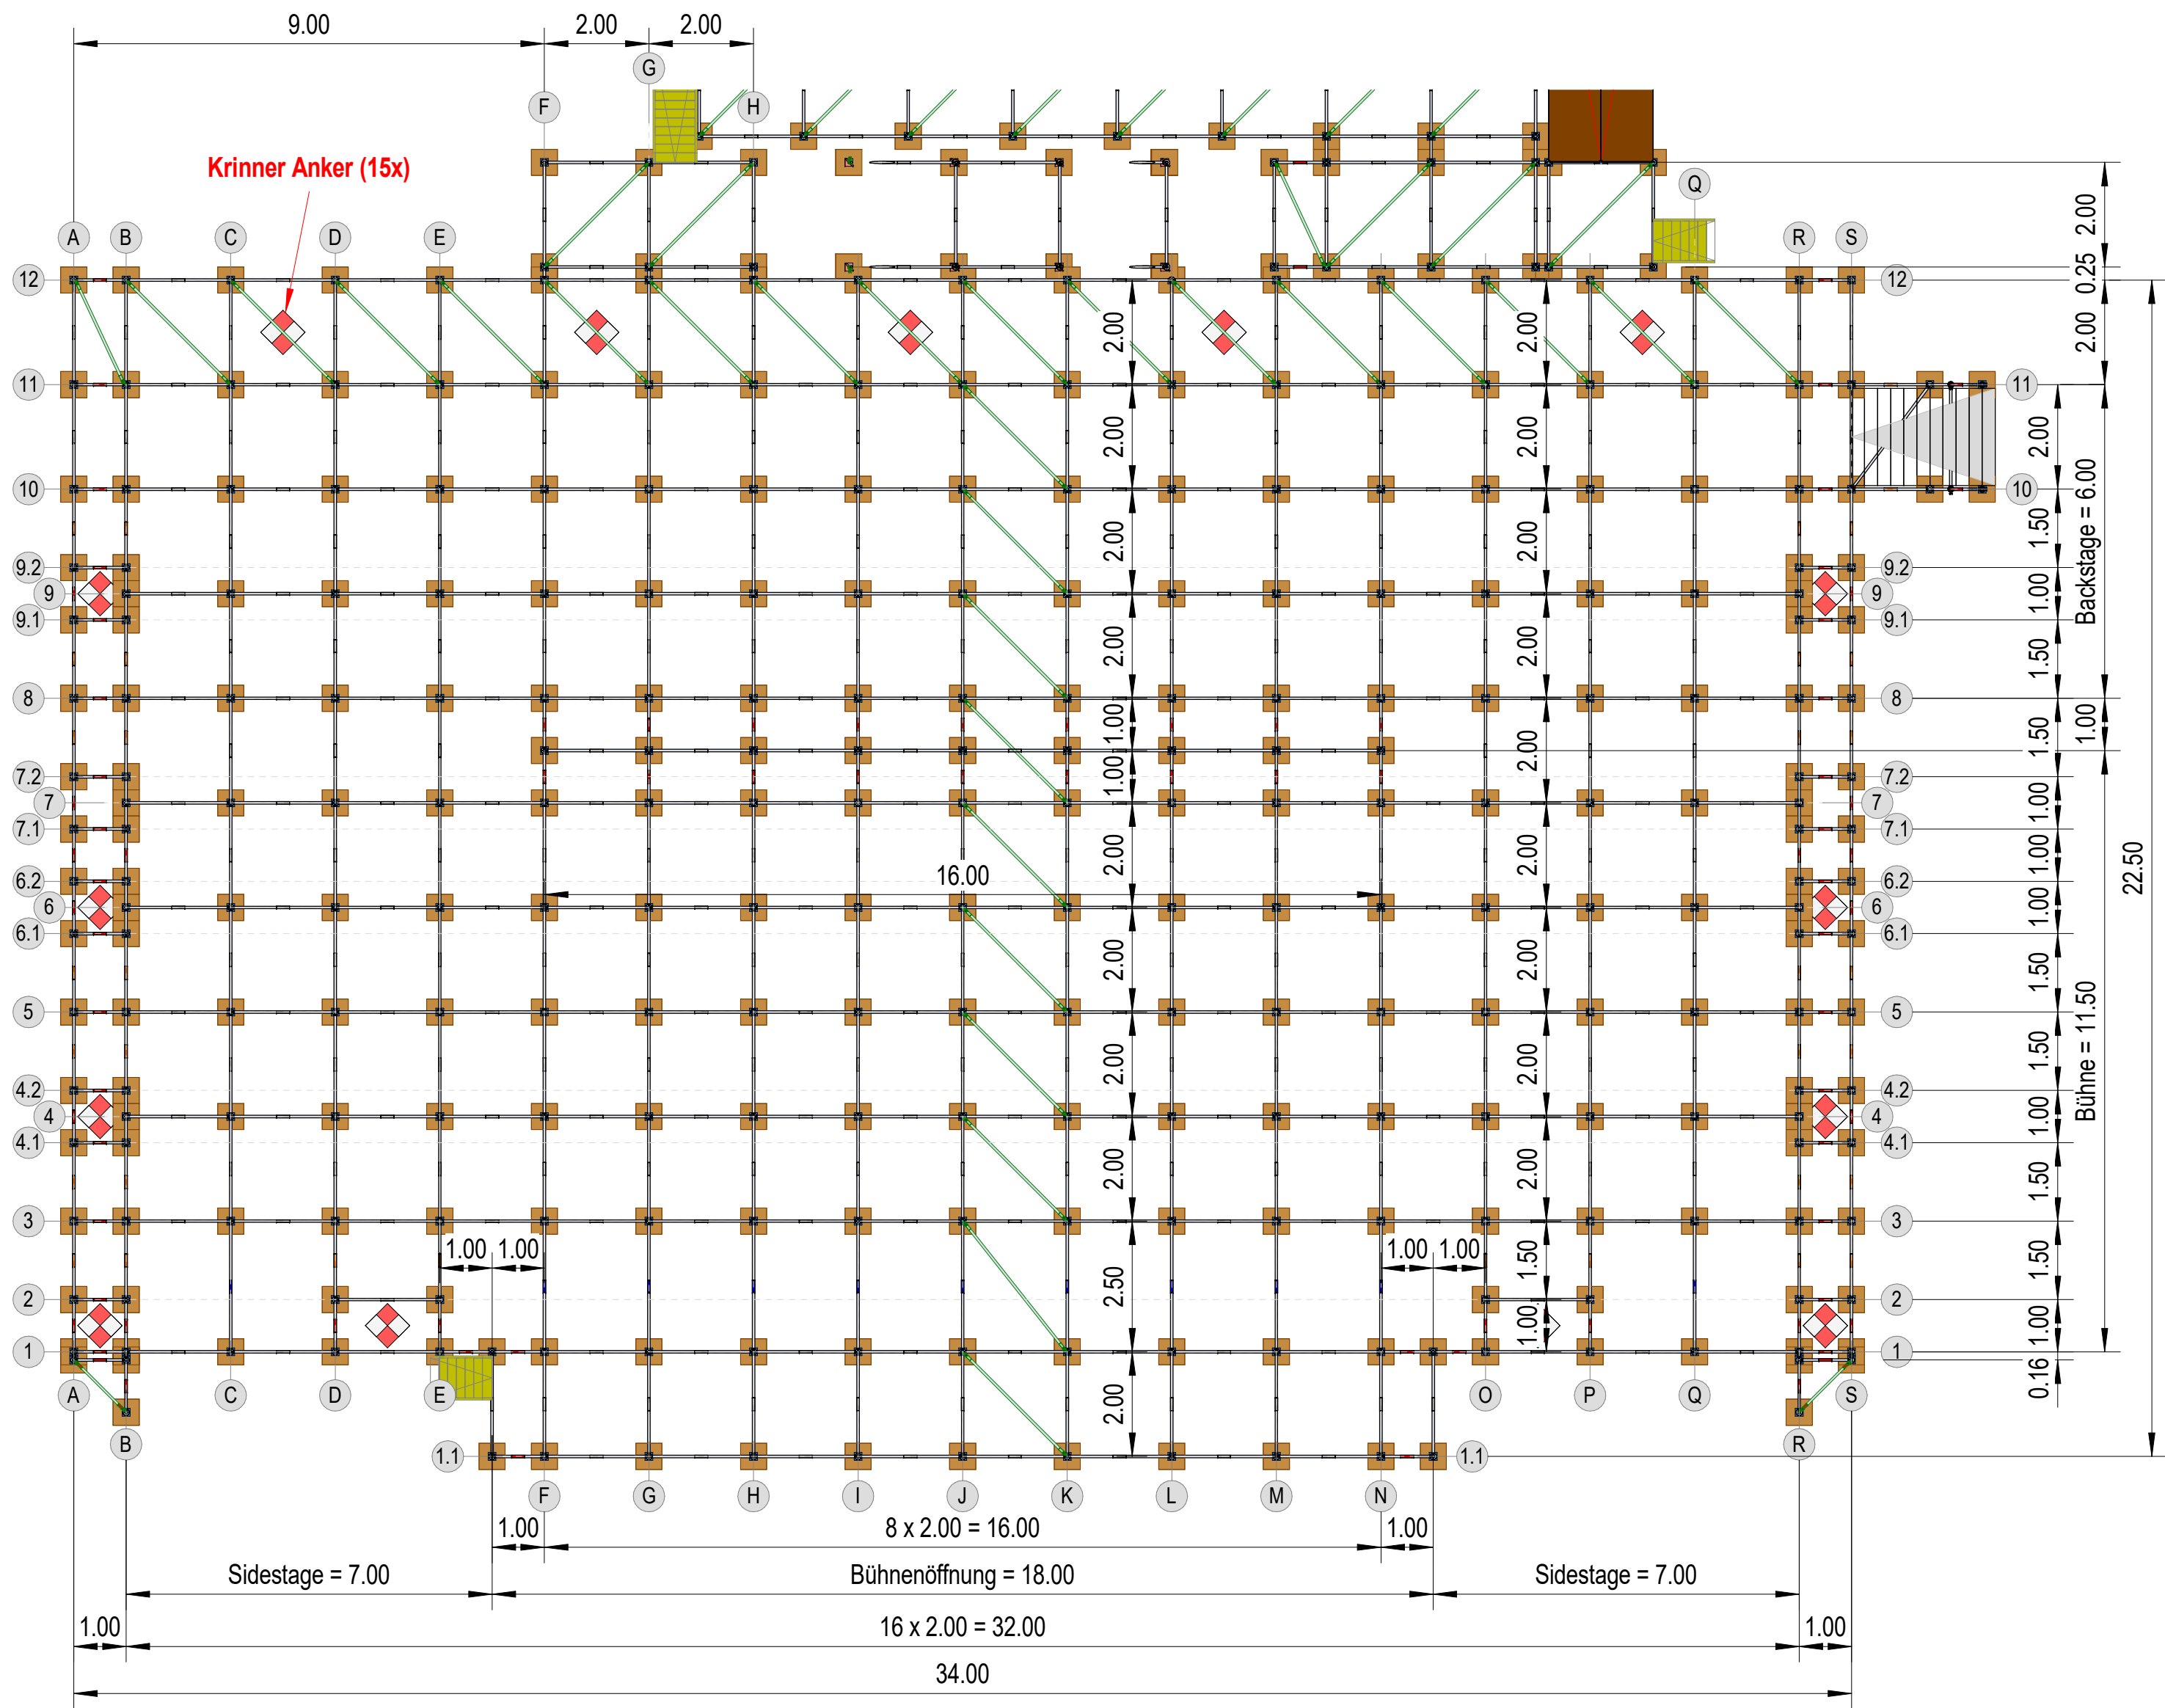


REV	DATE	DESCRIPTION
REVISION		

Red Stage Project Number 24946 Project Address Openair Gampel 2025 Gampel	Drawing Number		Index	
	M1002			
	Drawing Name			
	Unterbau			
	Drawing Date	Drawn by	Checked by	
	17.06.2025	HARDER	WITTWER	
	Scale	Format		
1 : 150	A3			
Montage				
Address Nüssli (Schweiz) AG Hüttwilen / Lys Hauptstrasse 36 8536 Hüttwilen Switzerland Telephone +41 52 748 22 11 Fax +41 52 748 22 00 Email huettwilen@nussli.com Homepage www.nussli.com				

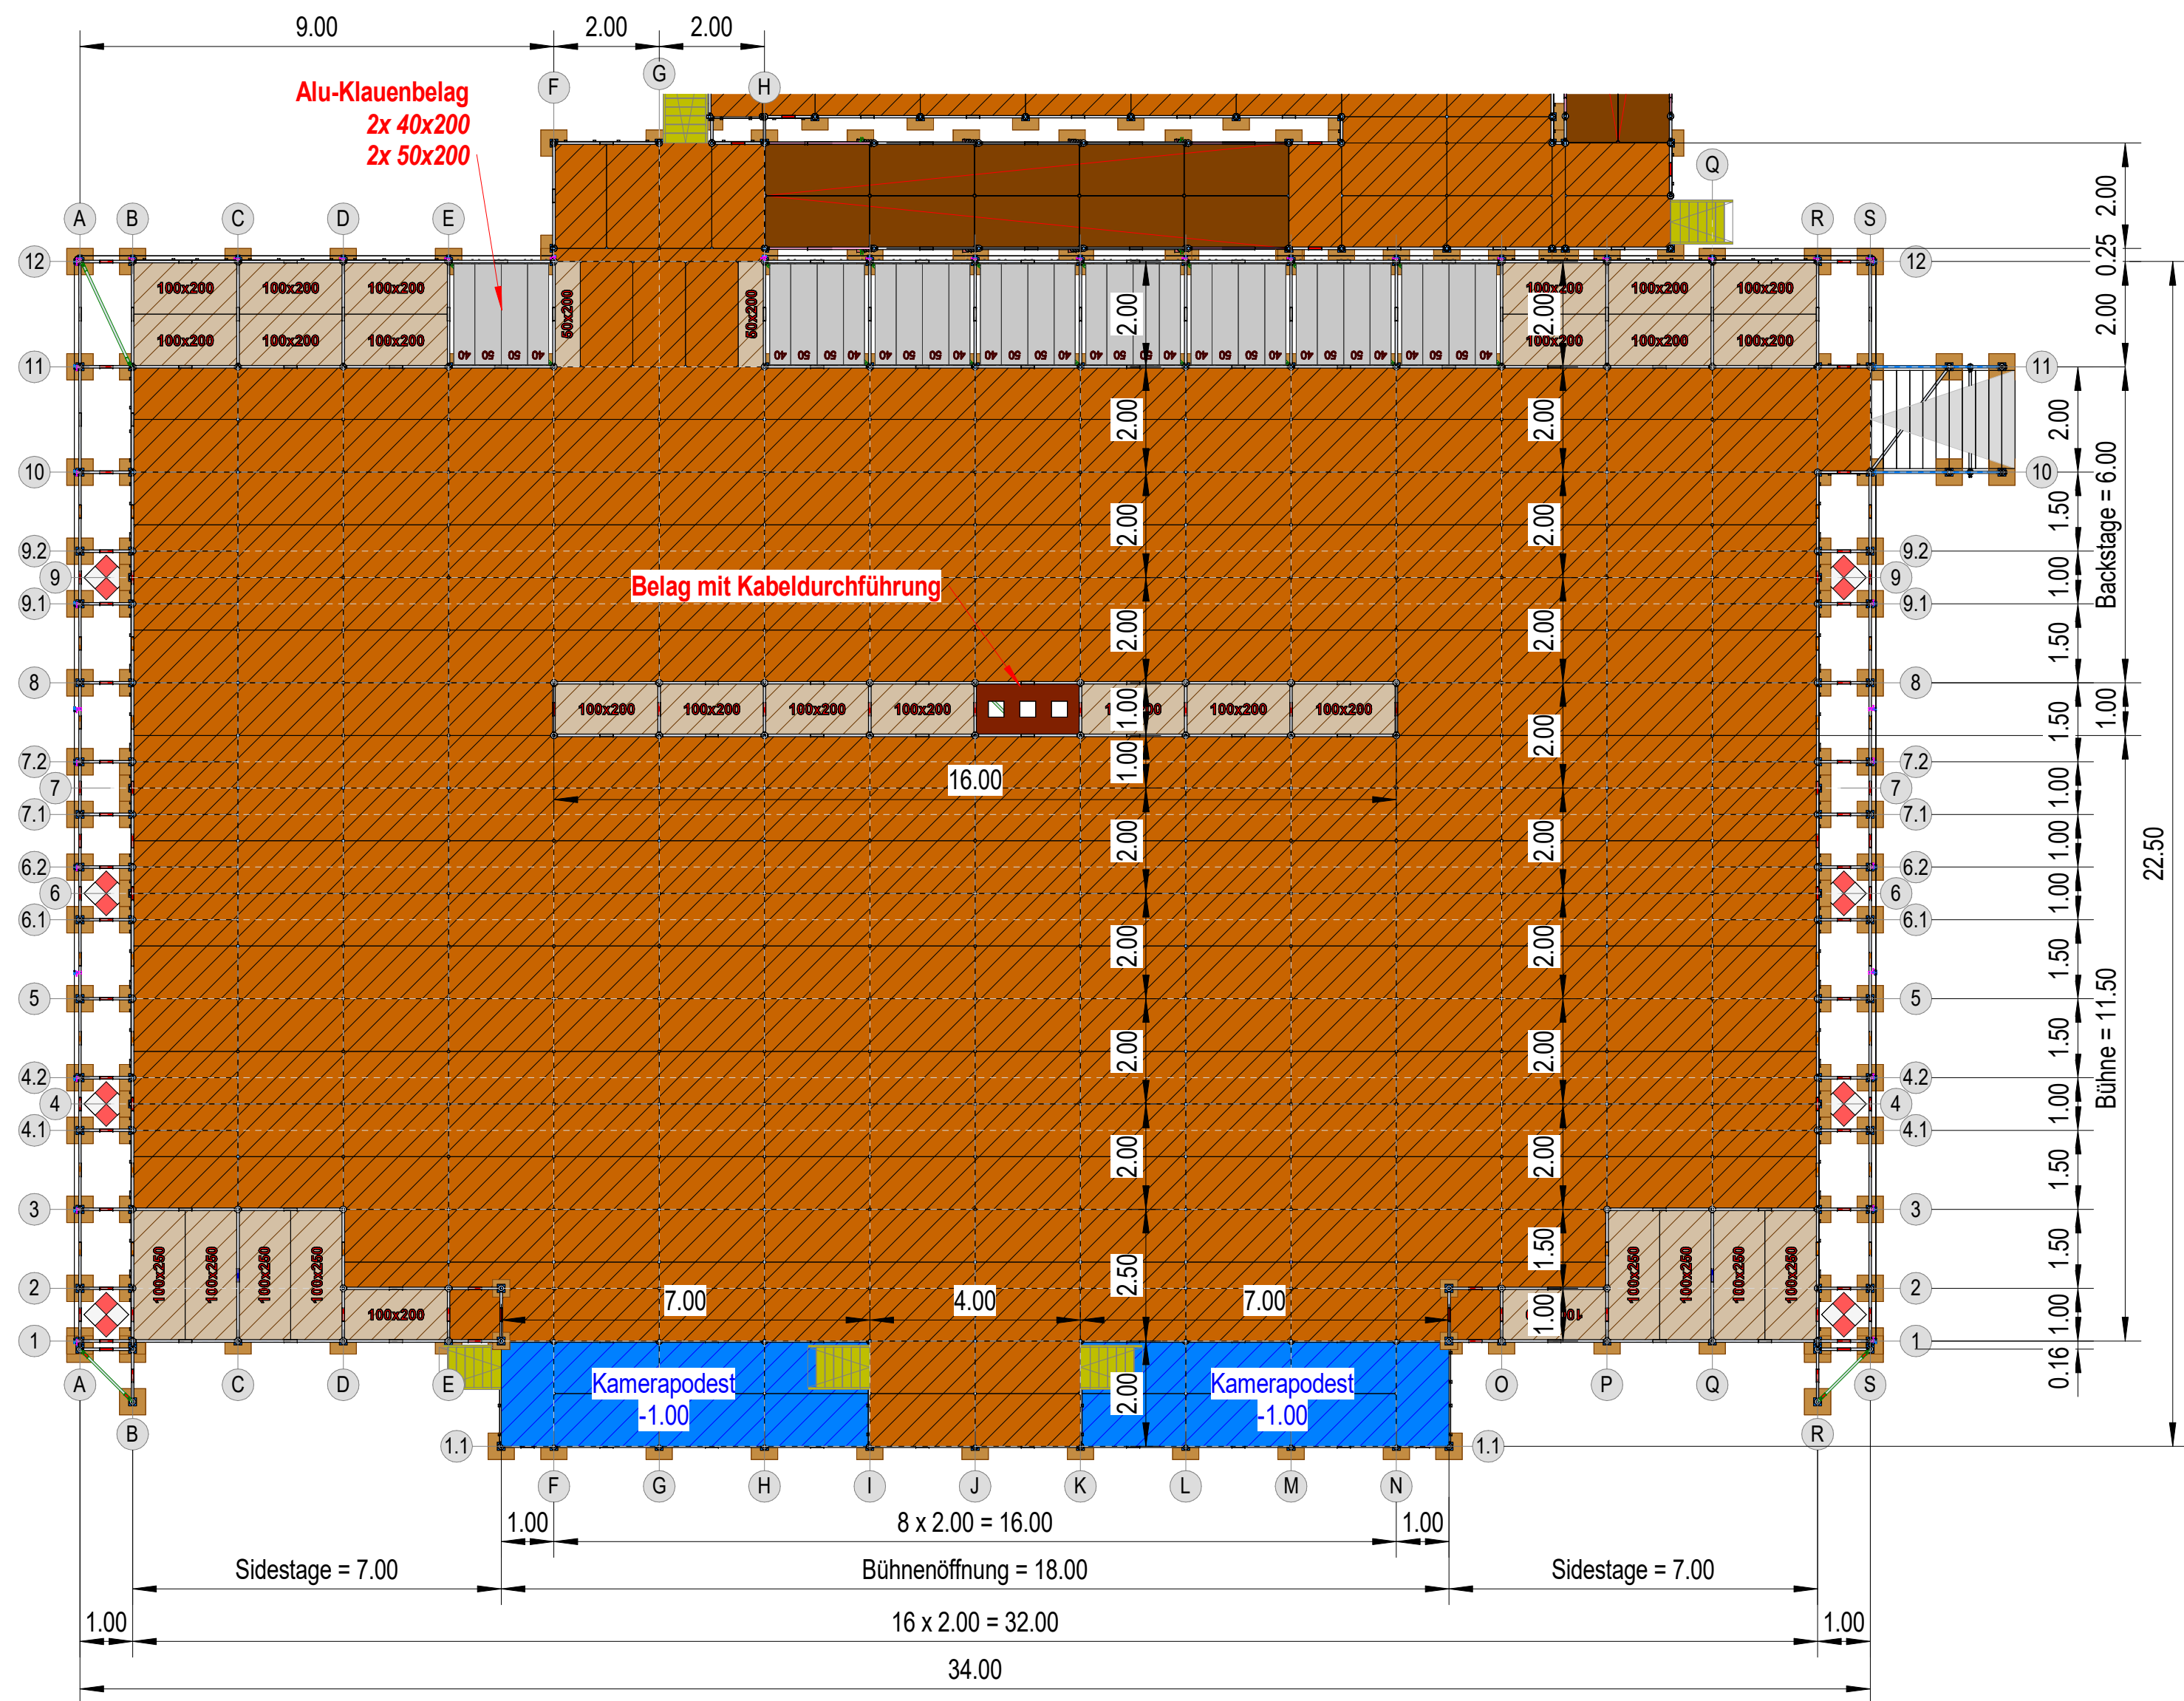



REV	DATE	DESCRIPTION
REVISION		

Red Stage		
Project Number 24946		
Project Address Openair Gampel 2025 Gampel		
Drawing Number M1003		Index
Drawing Name Oberbau		
Drawing Date 17.06.2025	Drawn by HARDER	Checked by WITTWER
Scale 1 : 150	Format A3	
Montage		
Address: Nüsslí (Schweiz) AG Hüttwilen / Lys		
Telephone +41 52 748 22 11		
Fax +41 52 748 22 00		
Email huettwilen@nussli.com		
Homepage www.nussli.com		

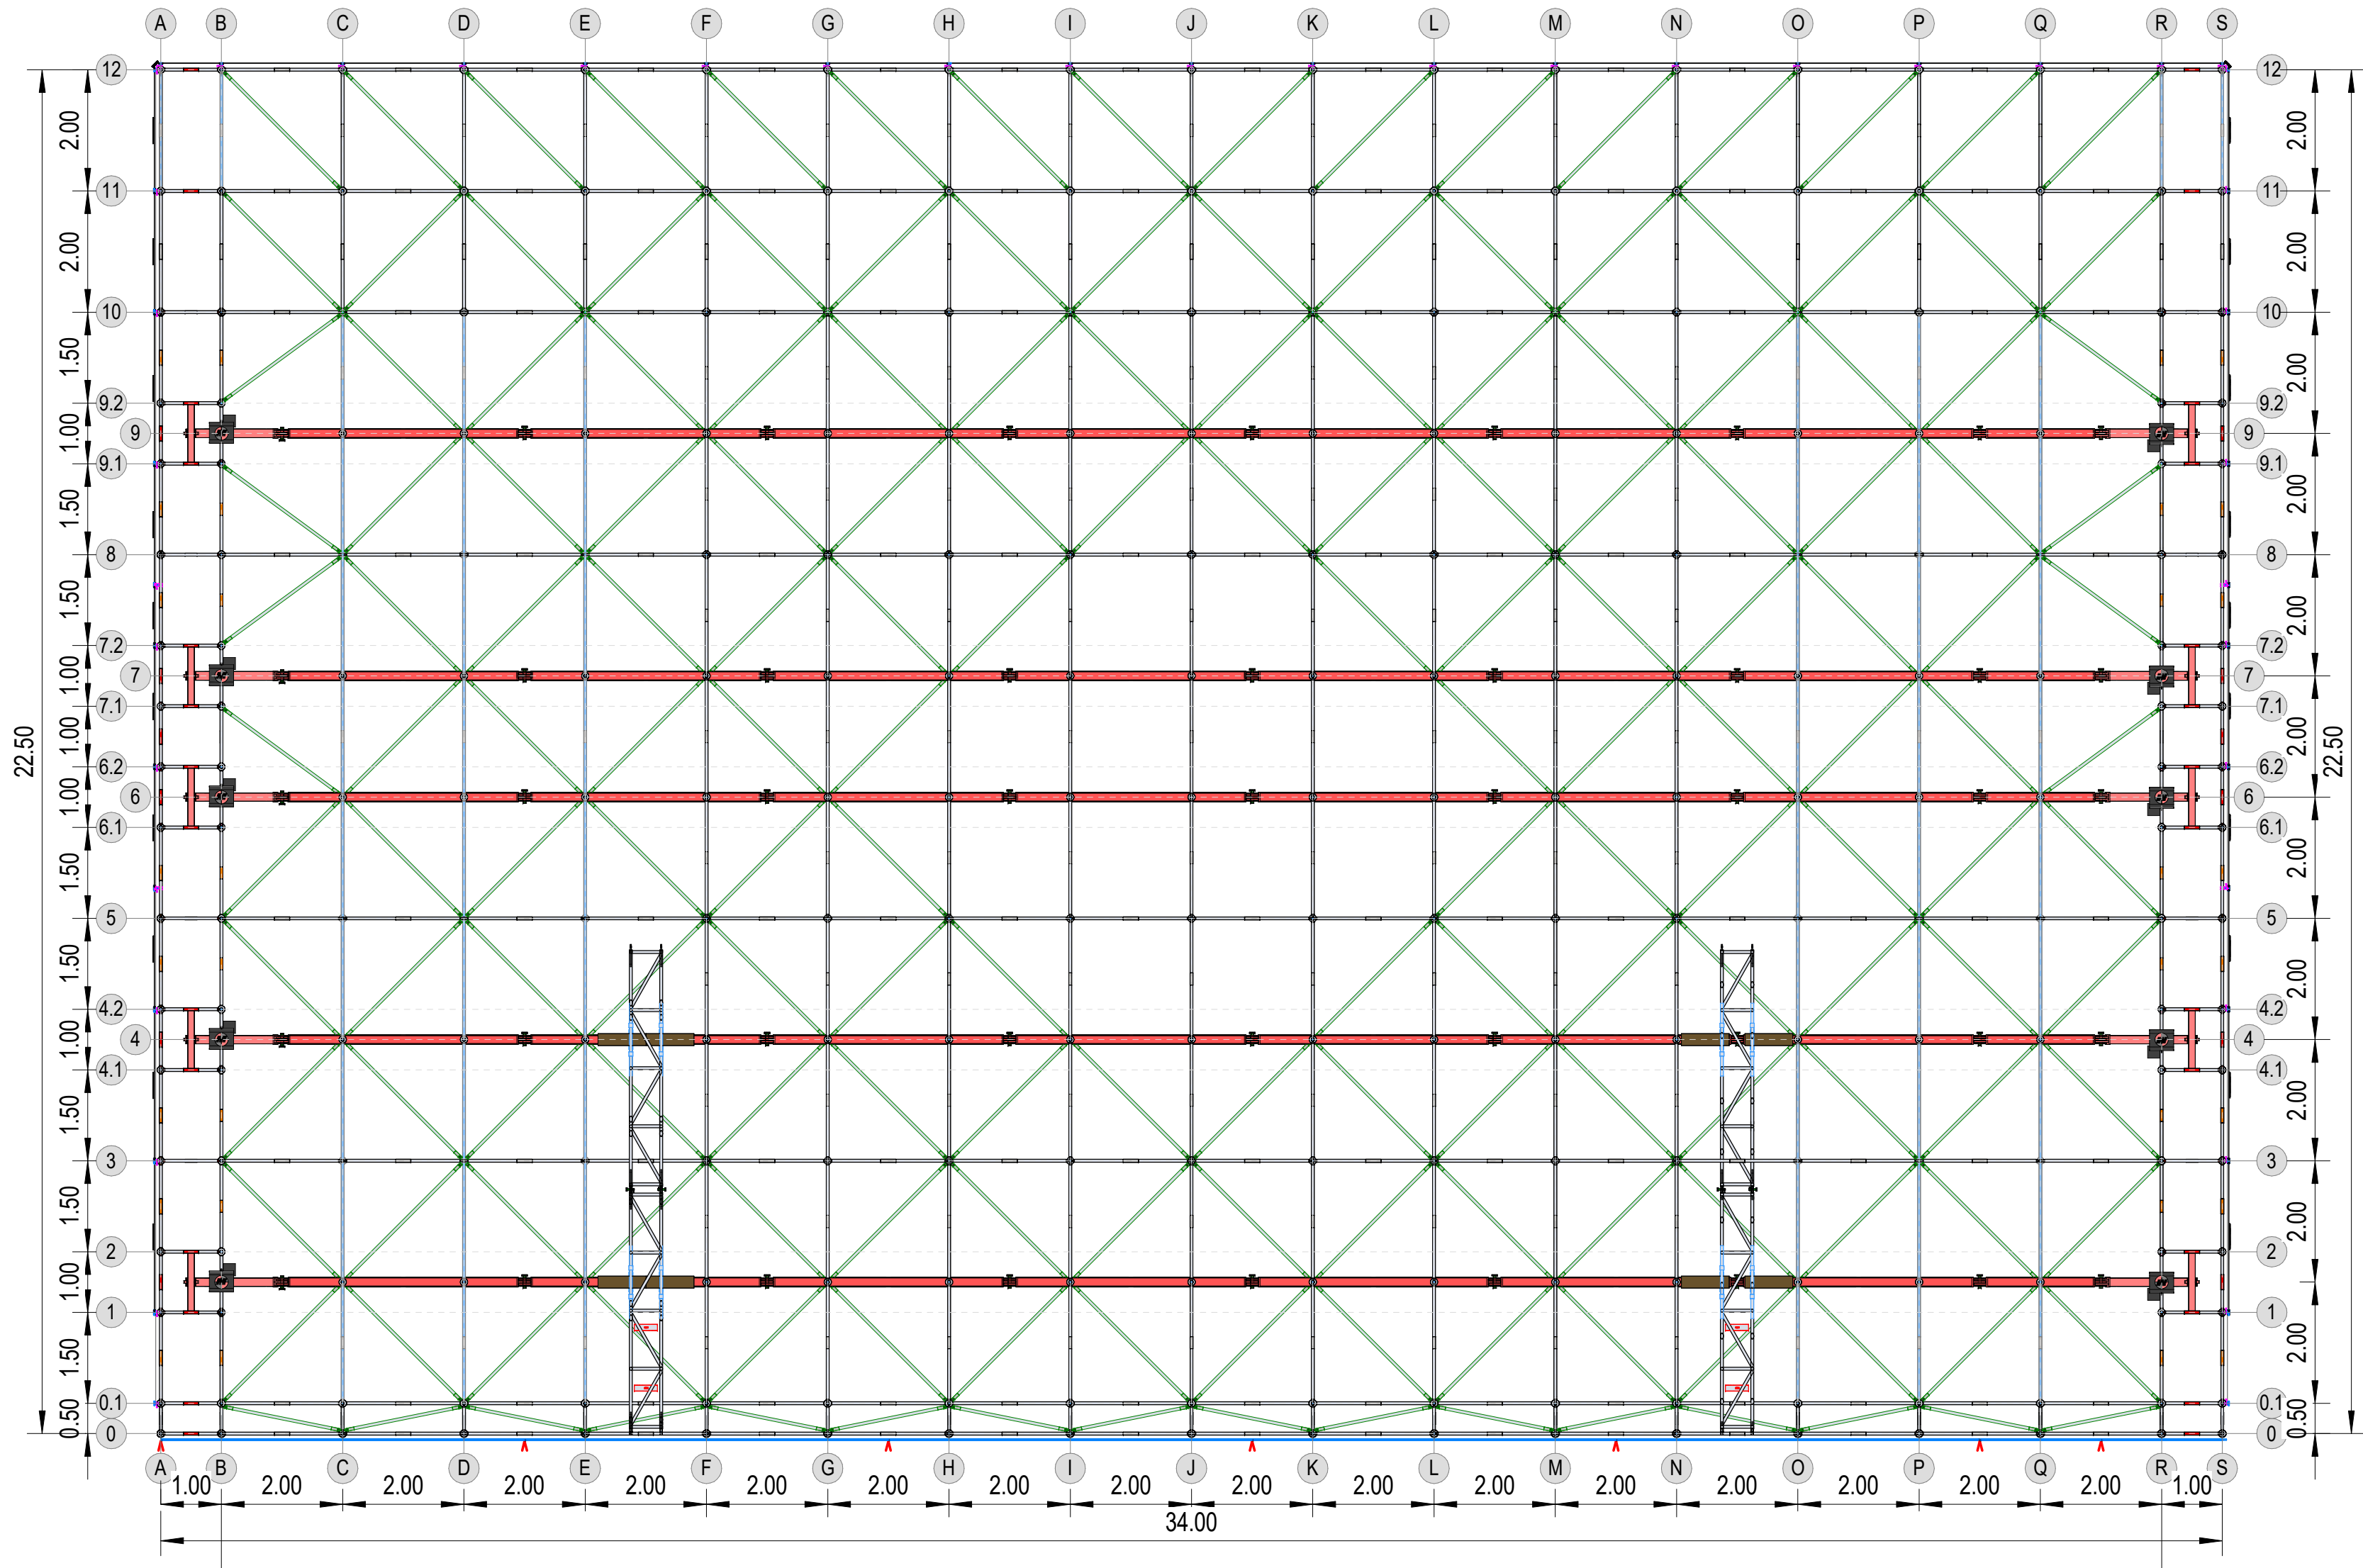


REV	DATE	DESCRIPTION
REVISION		

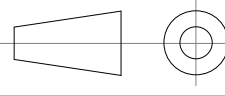Red Stage		Drawing Number M1004		Index
Project Number 24946		Drawing Name Dachraster		
Project Address Openair Gampel 2025 Gampel		Drawing Date 17.06.2025	Drawn by HARDER	Checked by WITTMER
		Scale 1 : 125	Format A3	
Montage				
Address Nüssli (Schweiz) AG Hüttwilen / Lys		Telephone +41 52 748 22 11		Fax +41 52 748 22 00
Hauptstrasse 36 8536 Hüttwilen Switzerland		Email huettwilen@nussli.com		Homepage www.nussli.com

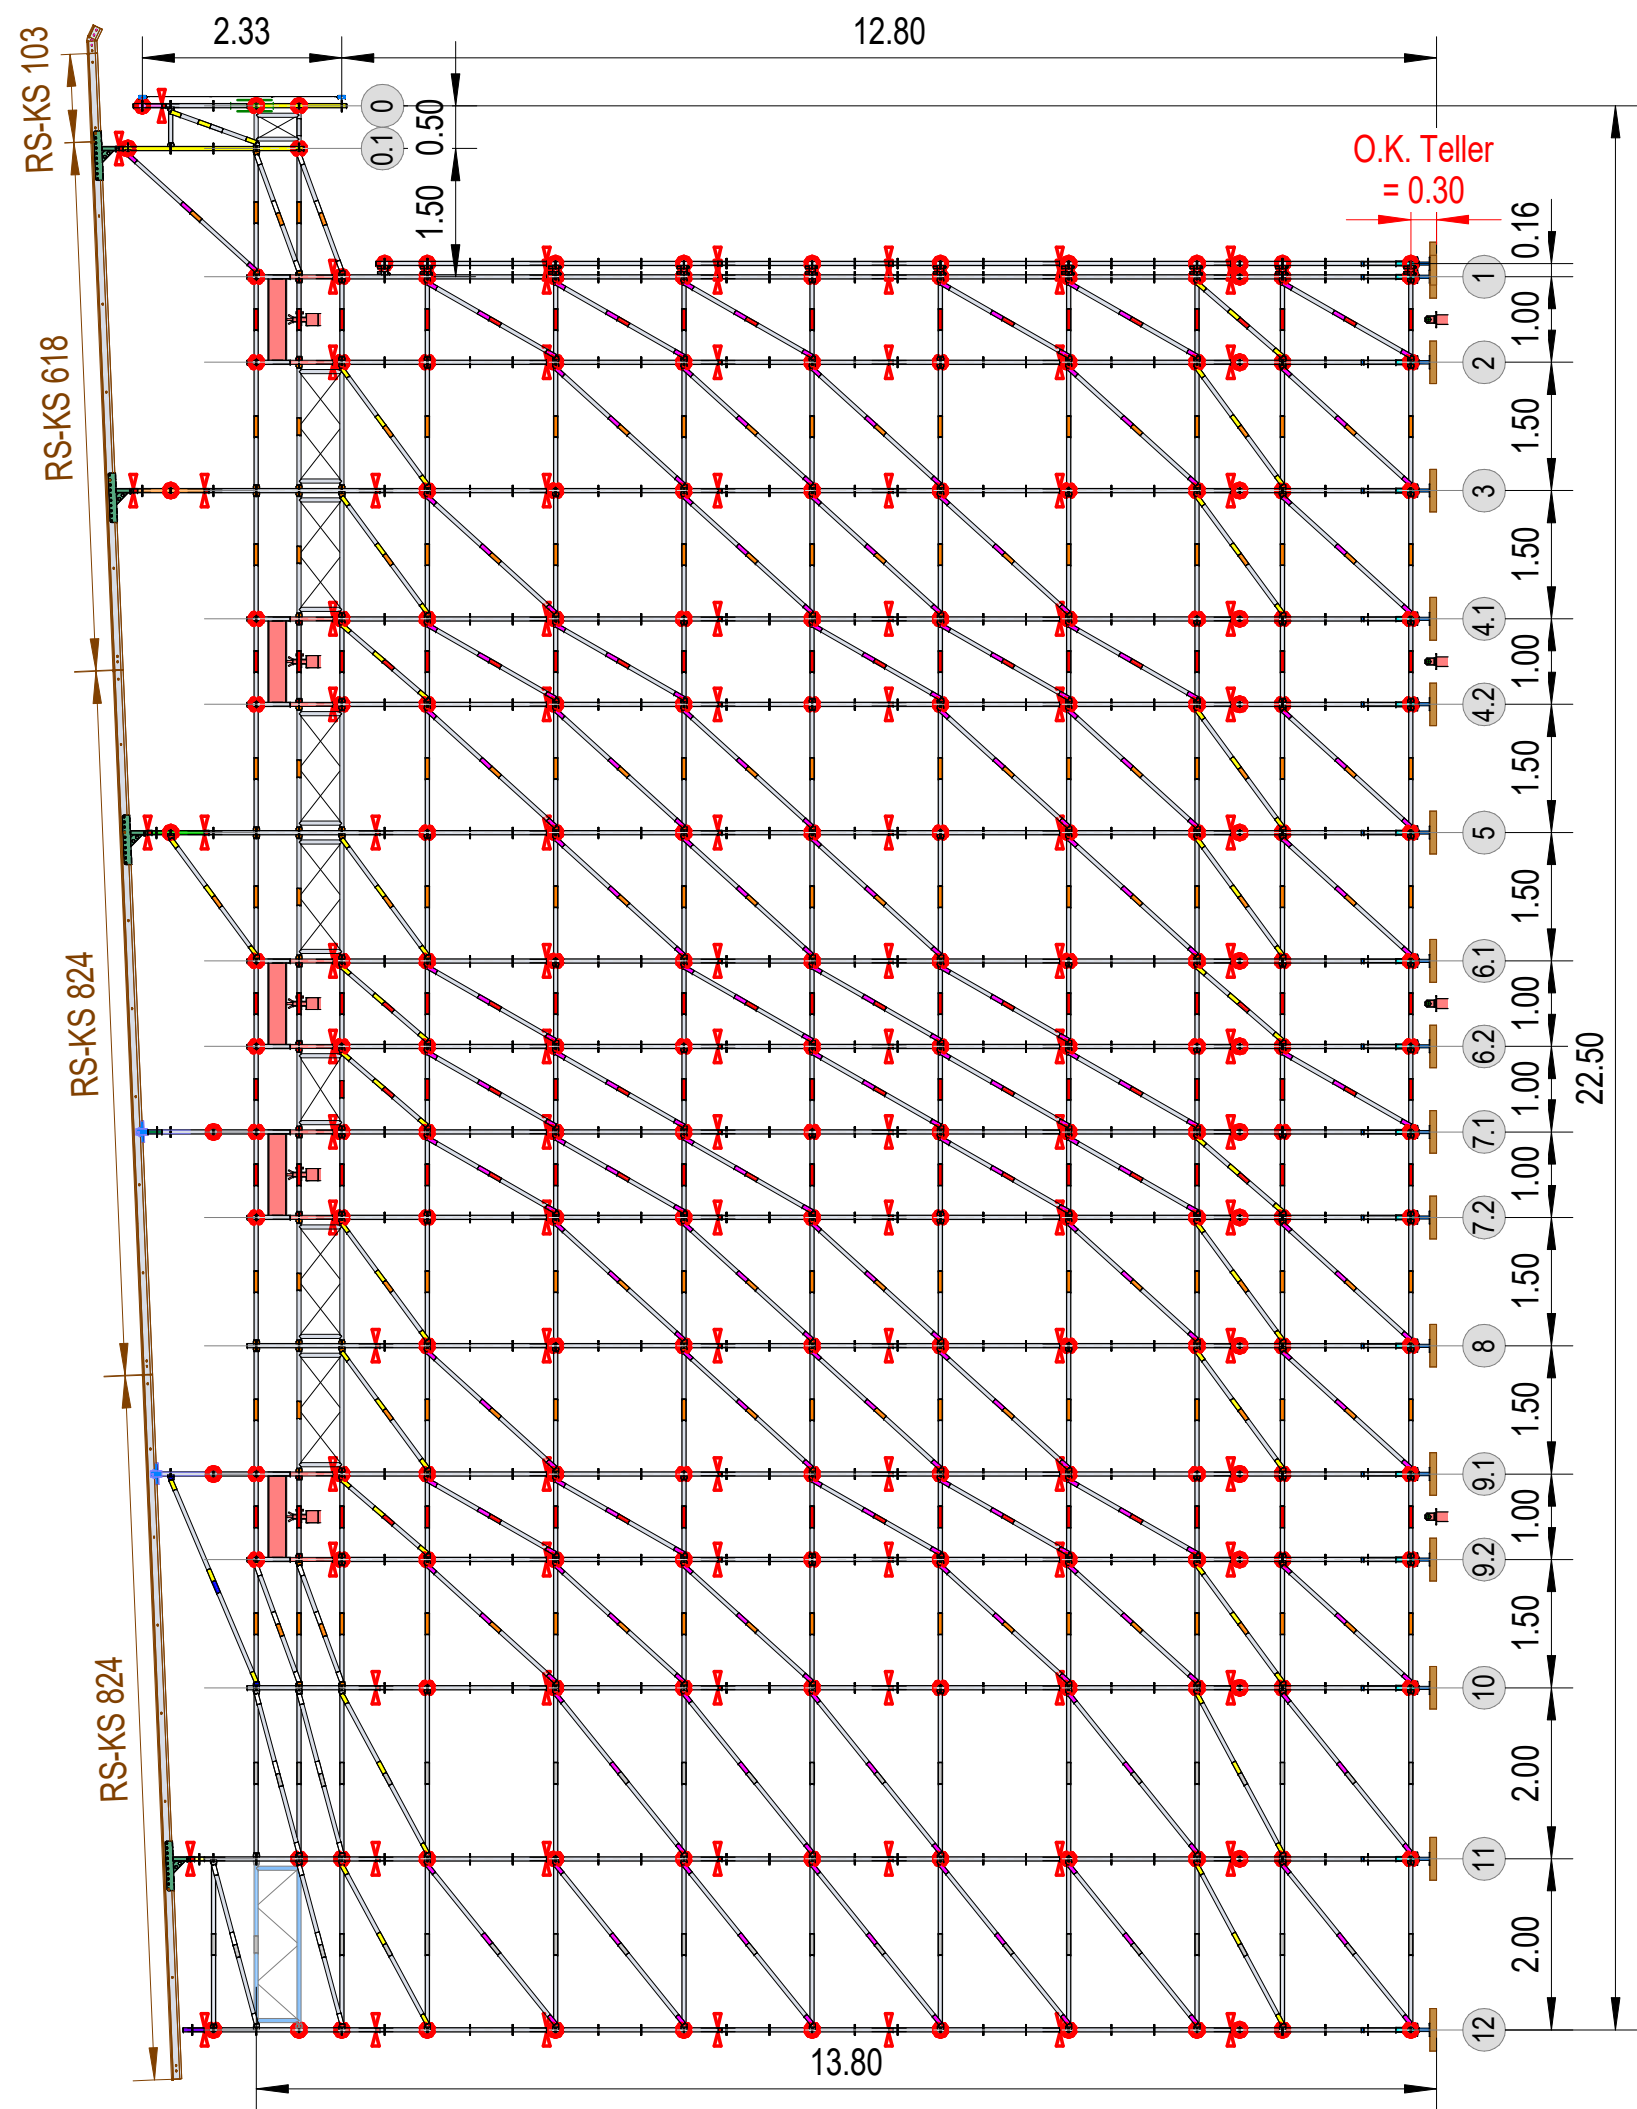


Schnitt A

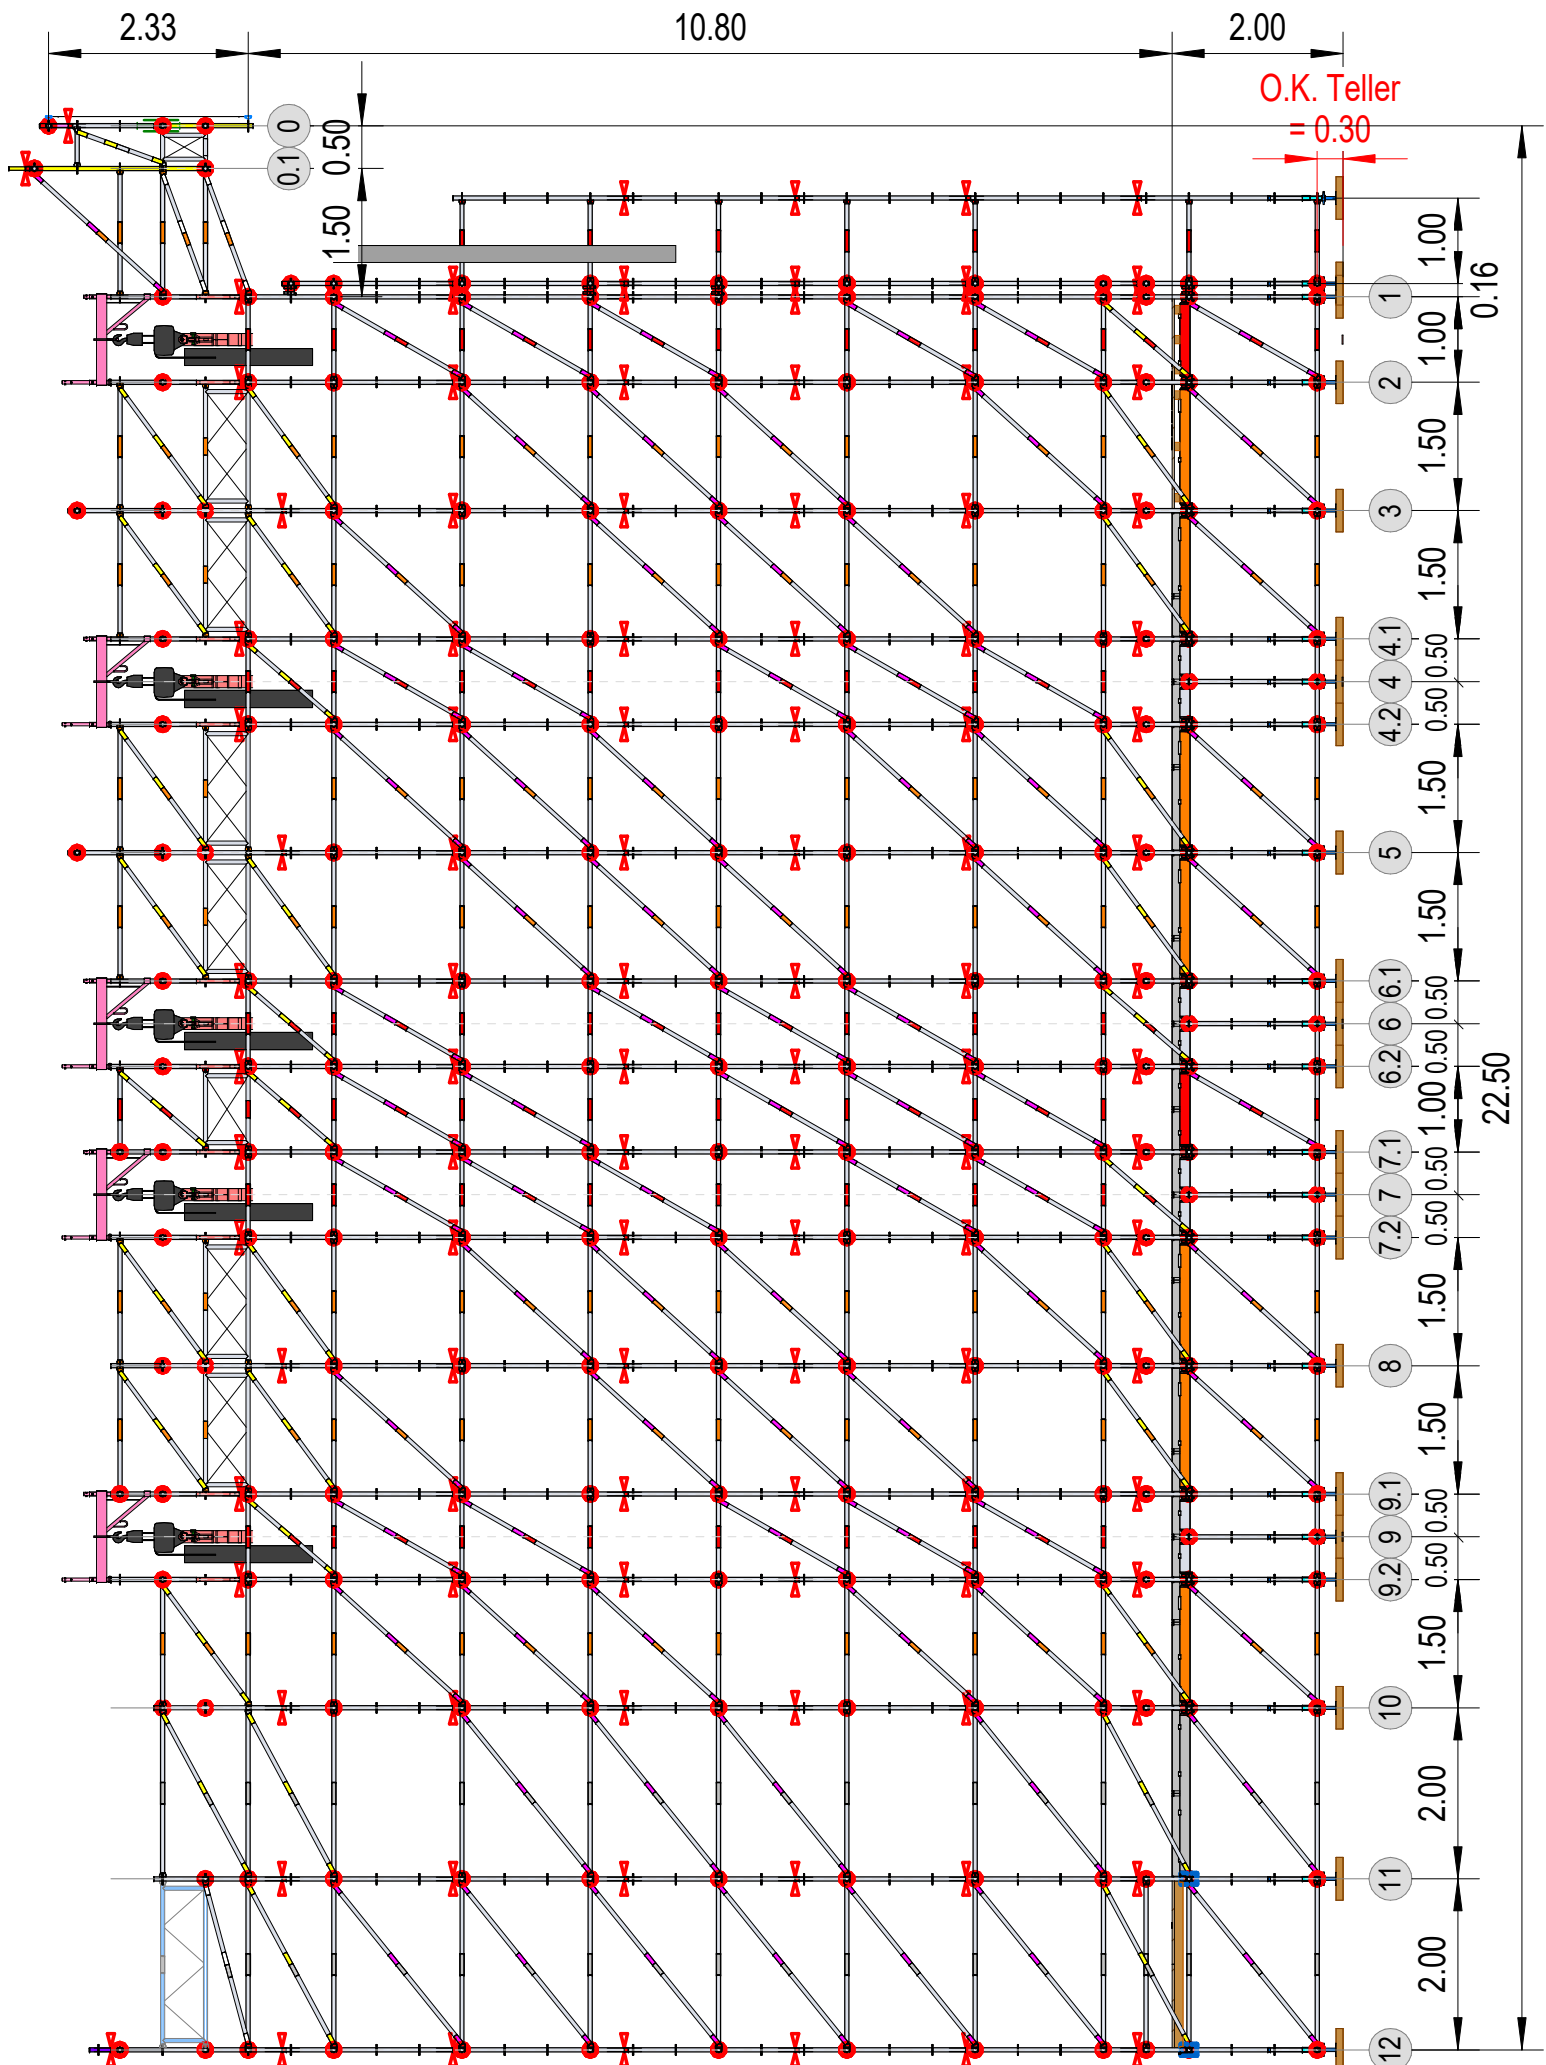


Schnitt B

REV	DATE	DESCRIPTION
REVISION		

Red Stage Project Number 24946 Project Address Openair Gampel 2025 Gampel	Drawing Number M1005		Index
	Drawing Name Querschnitte A-B		
	Drawing Date 17.06.2025	Drawn by HARDER	Checked by WITTWER
	Scale 1 : 125	Format A3	
Montage			
Address Nüssli (Schweiz) AG Hüttwilen / Lys	Hauptstrasse 36 8536 Hüttwilen Switzerland	Telephone +41 52 748 22 11	Fax +41 52 748 22 00
Email huettwilen@nussli.com		Homepage www.nussli.com	

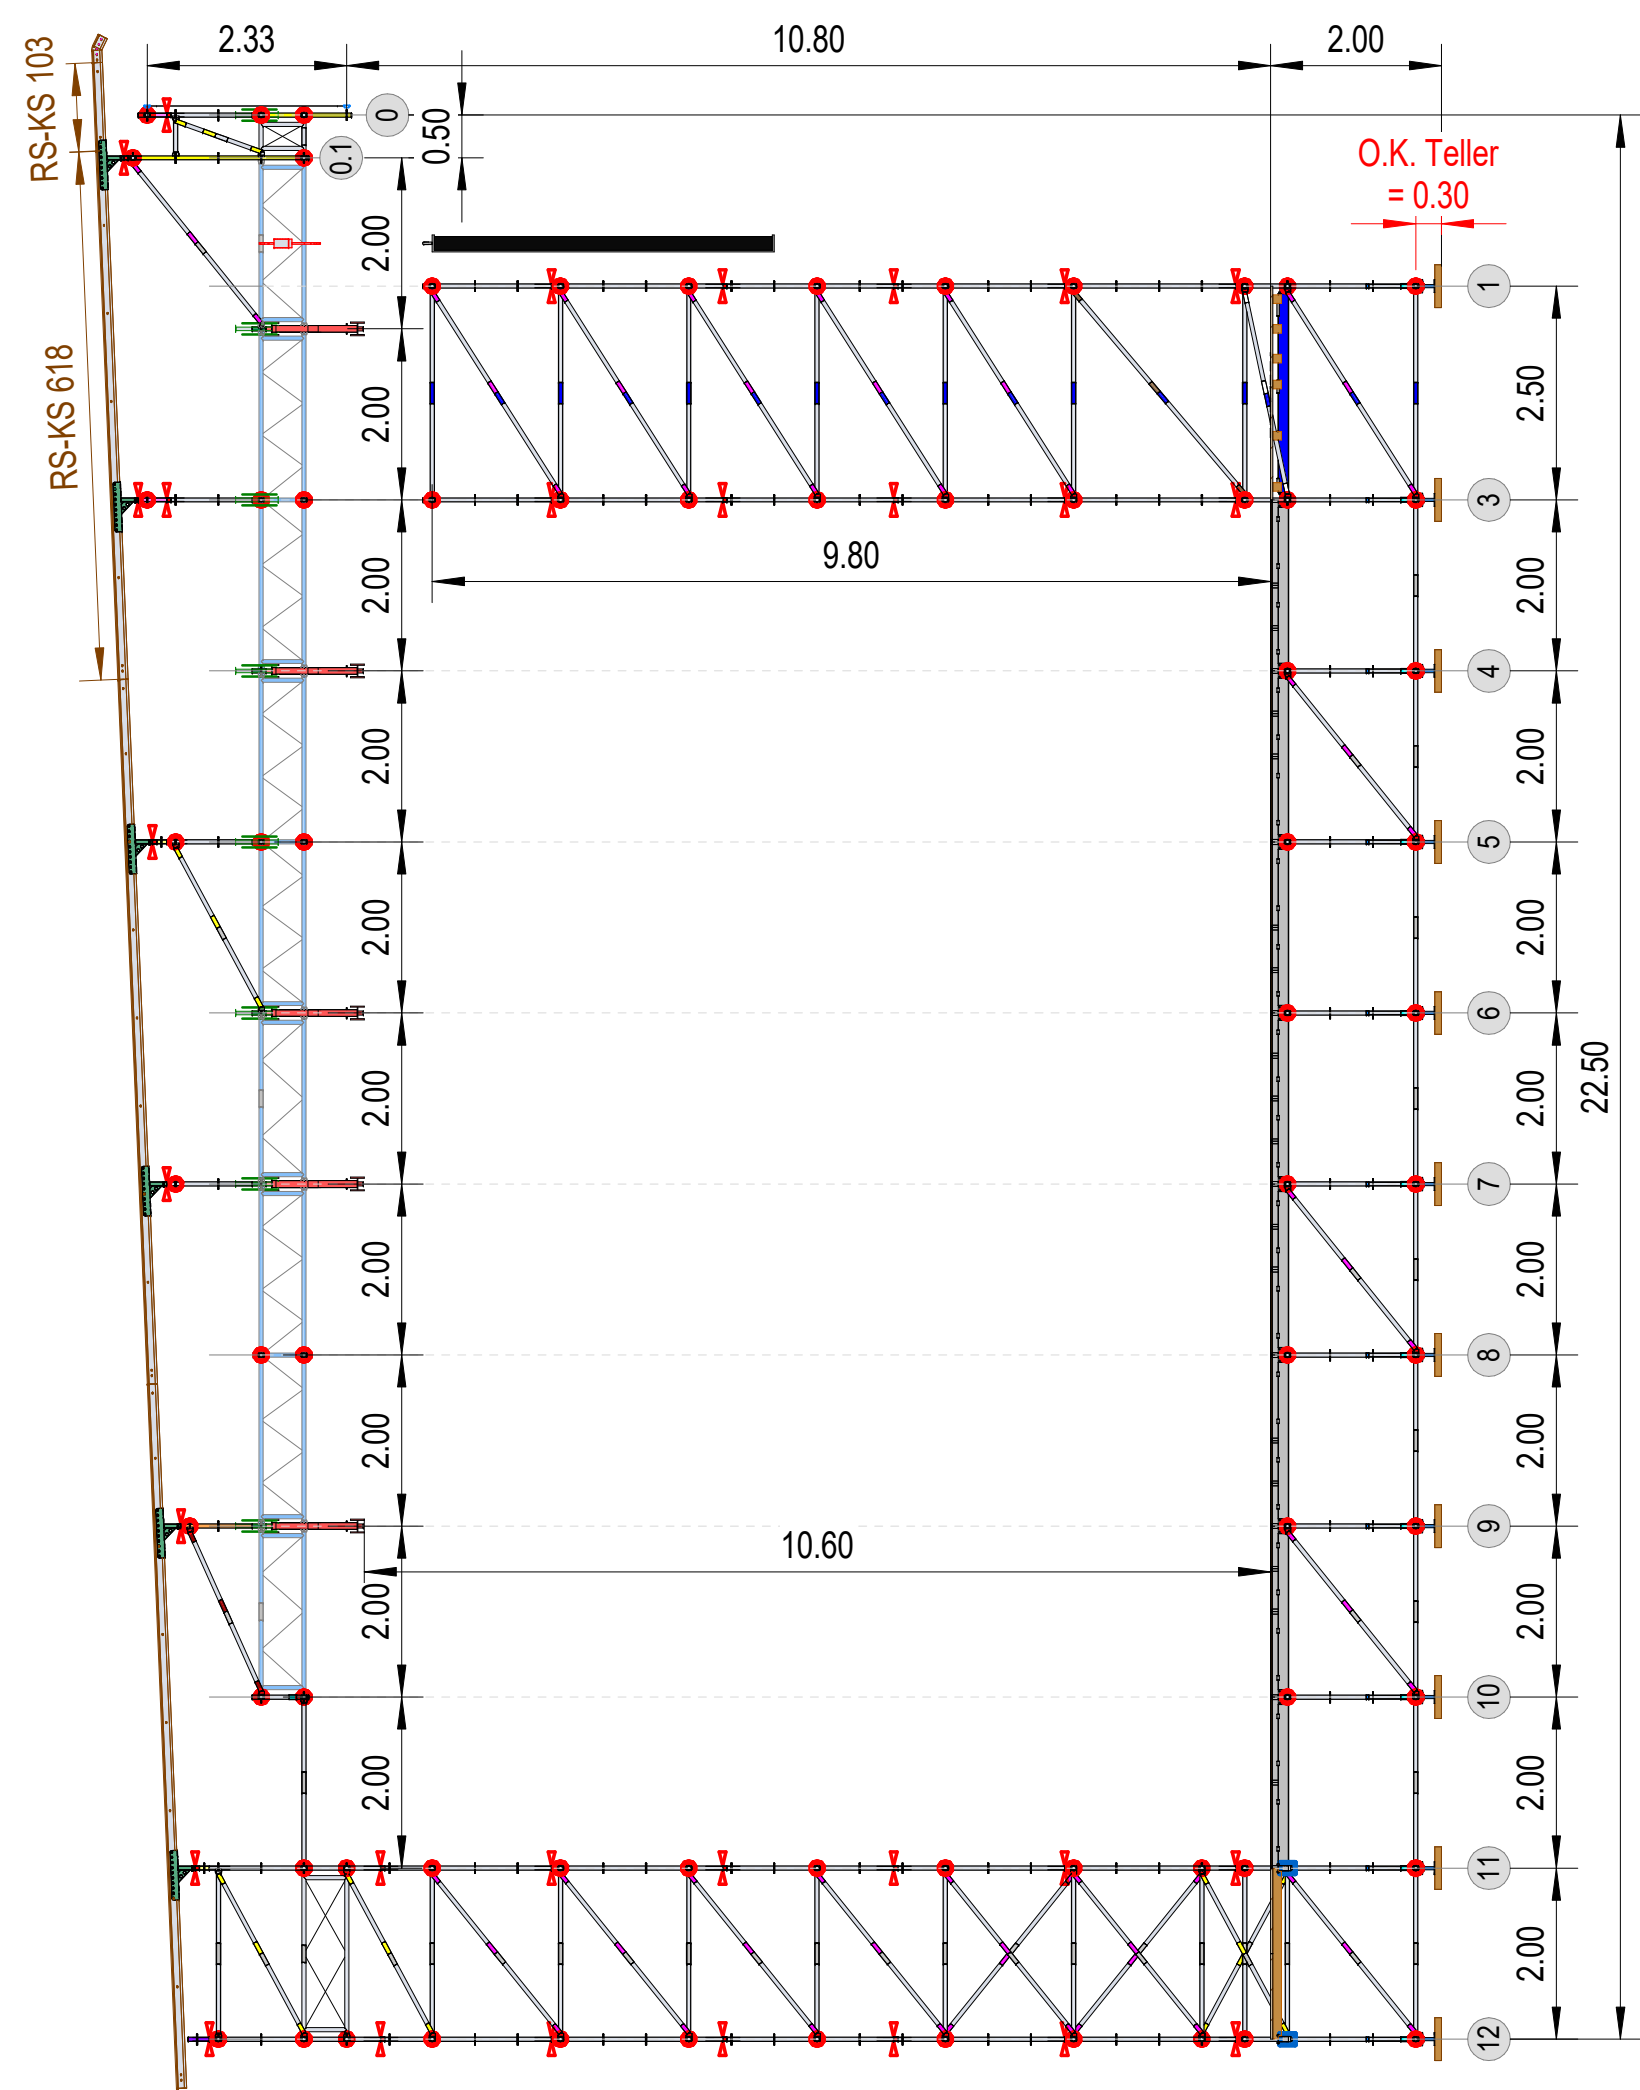


Schnitt C/Q

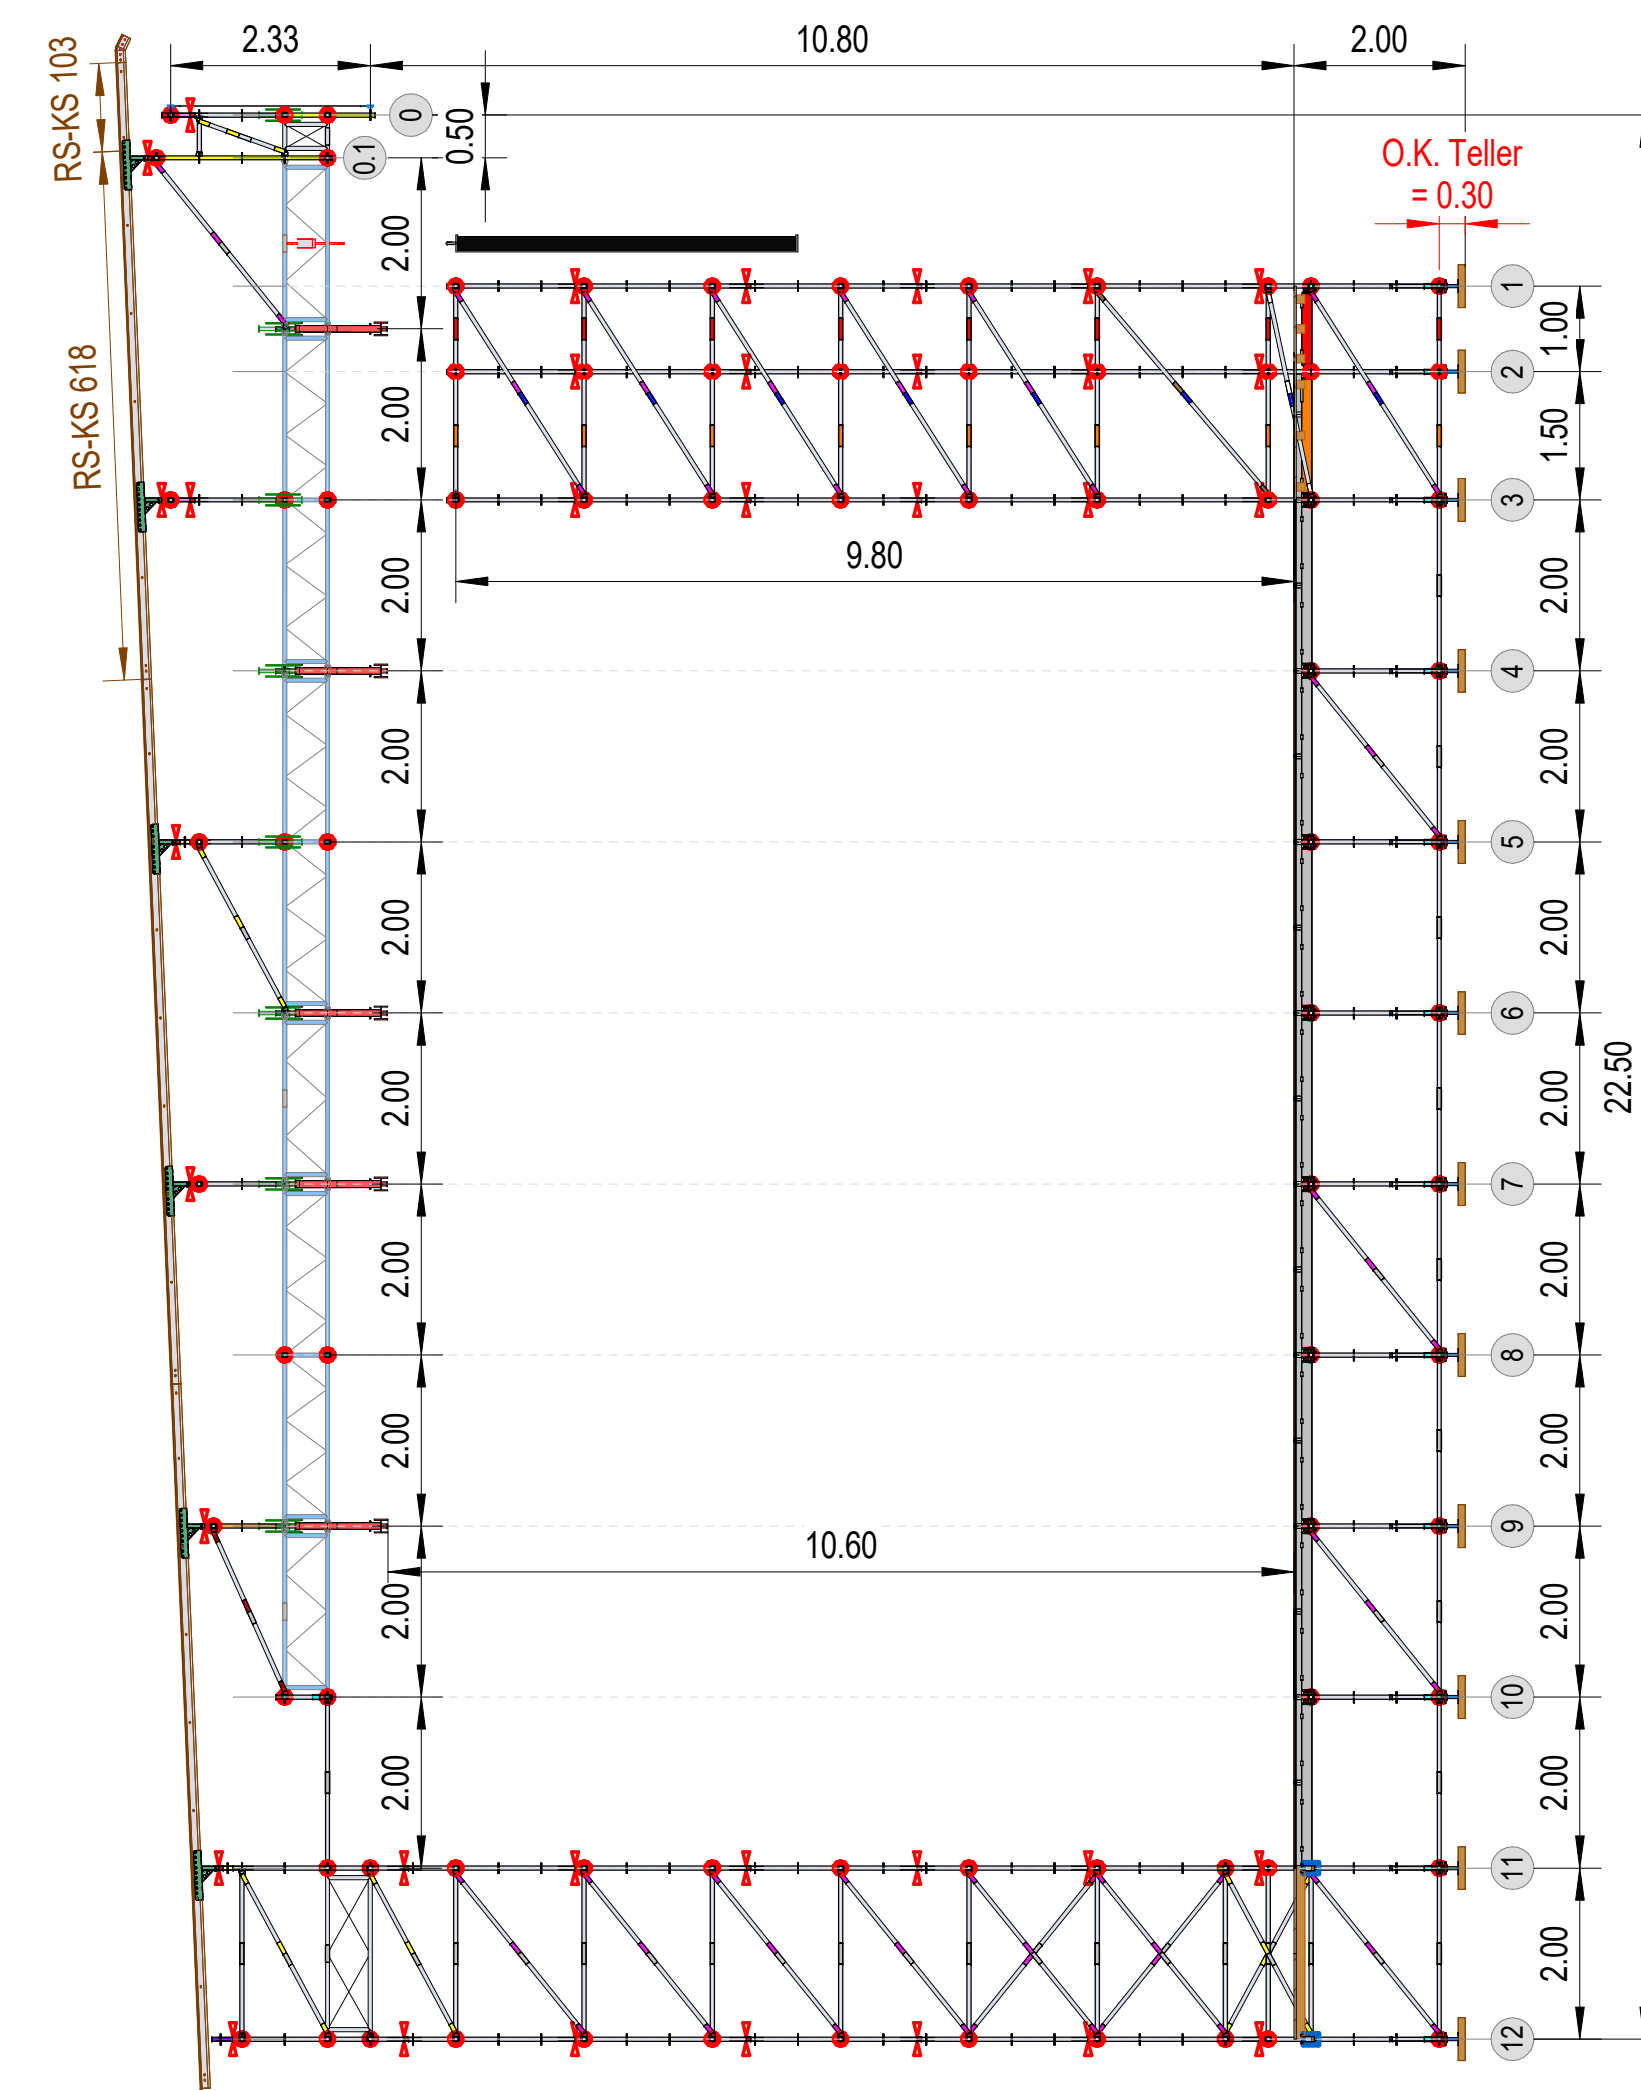


Schnitt D/P

REV	DATE	DESCRIPTION
REVISION		

Red Stage Project Number 24946 Project Adress Openair Gampel 2025 Gampel	Drawing Number M1006		Index		
	Drawing Name Querschnitte C-D				
	Drawing Date 17.06.2025	Drawn by HARDER	Checked by WITTMER		
	Scale 1 : 125	Format A3			
	Montage				
	Address Nüssli (Schweiz) AG Hüttwilen / Lys				
	Hauptstrasse 36 8536 Hüttwilen Switzerland				
Telephone +41 52 748 22 11			Fax +41 52 748 22 00	Email huettwilen@nussli.com	Homepage www.nussli.com

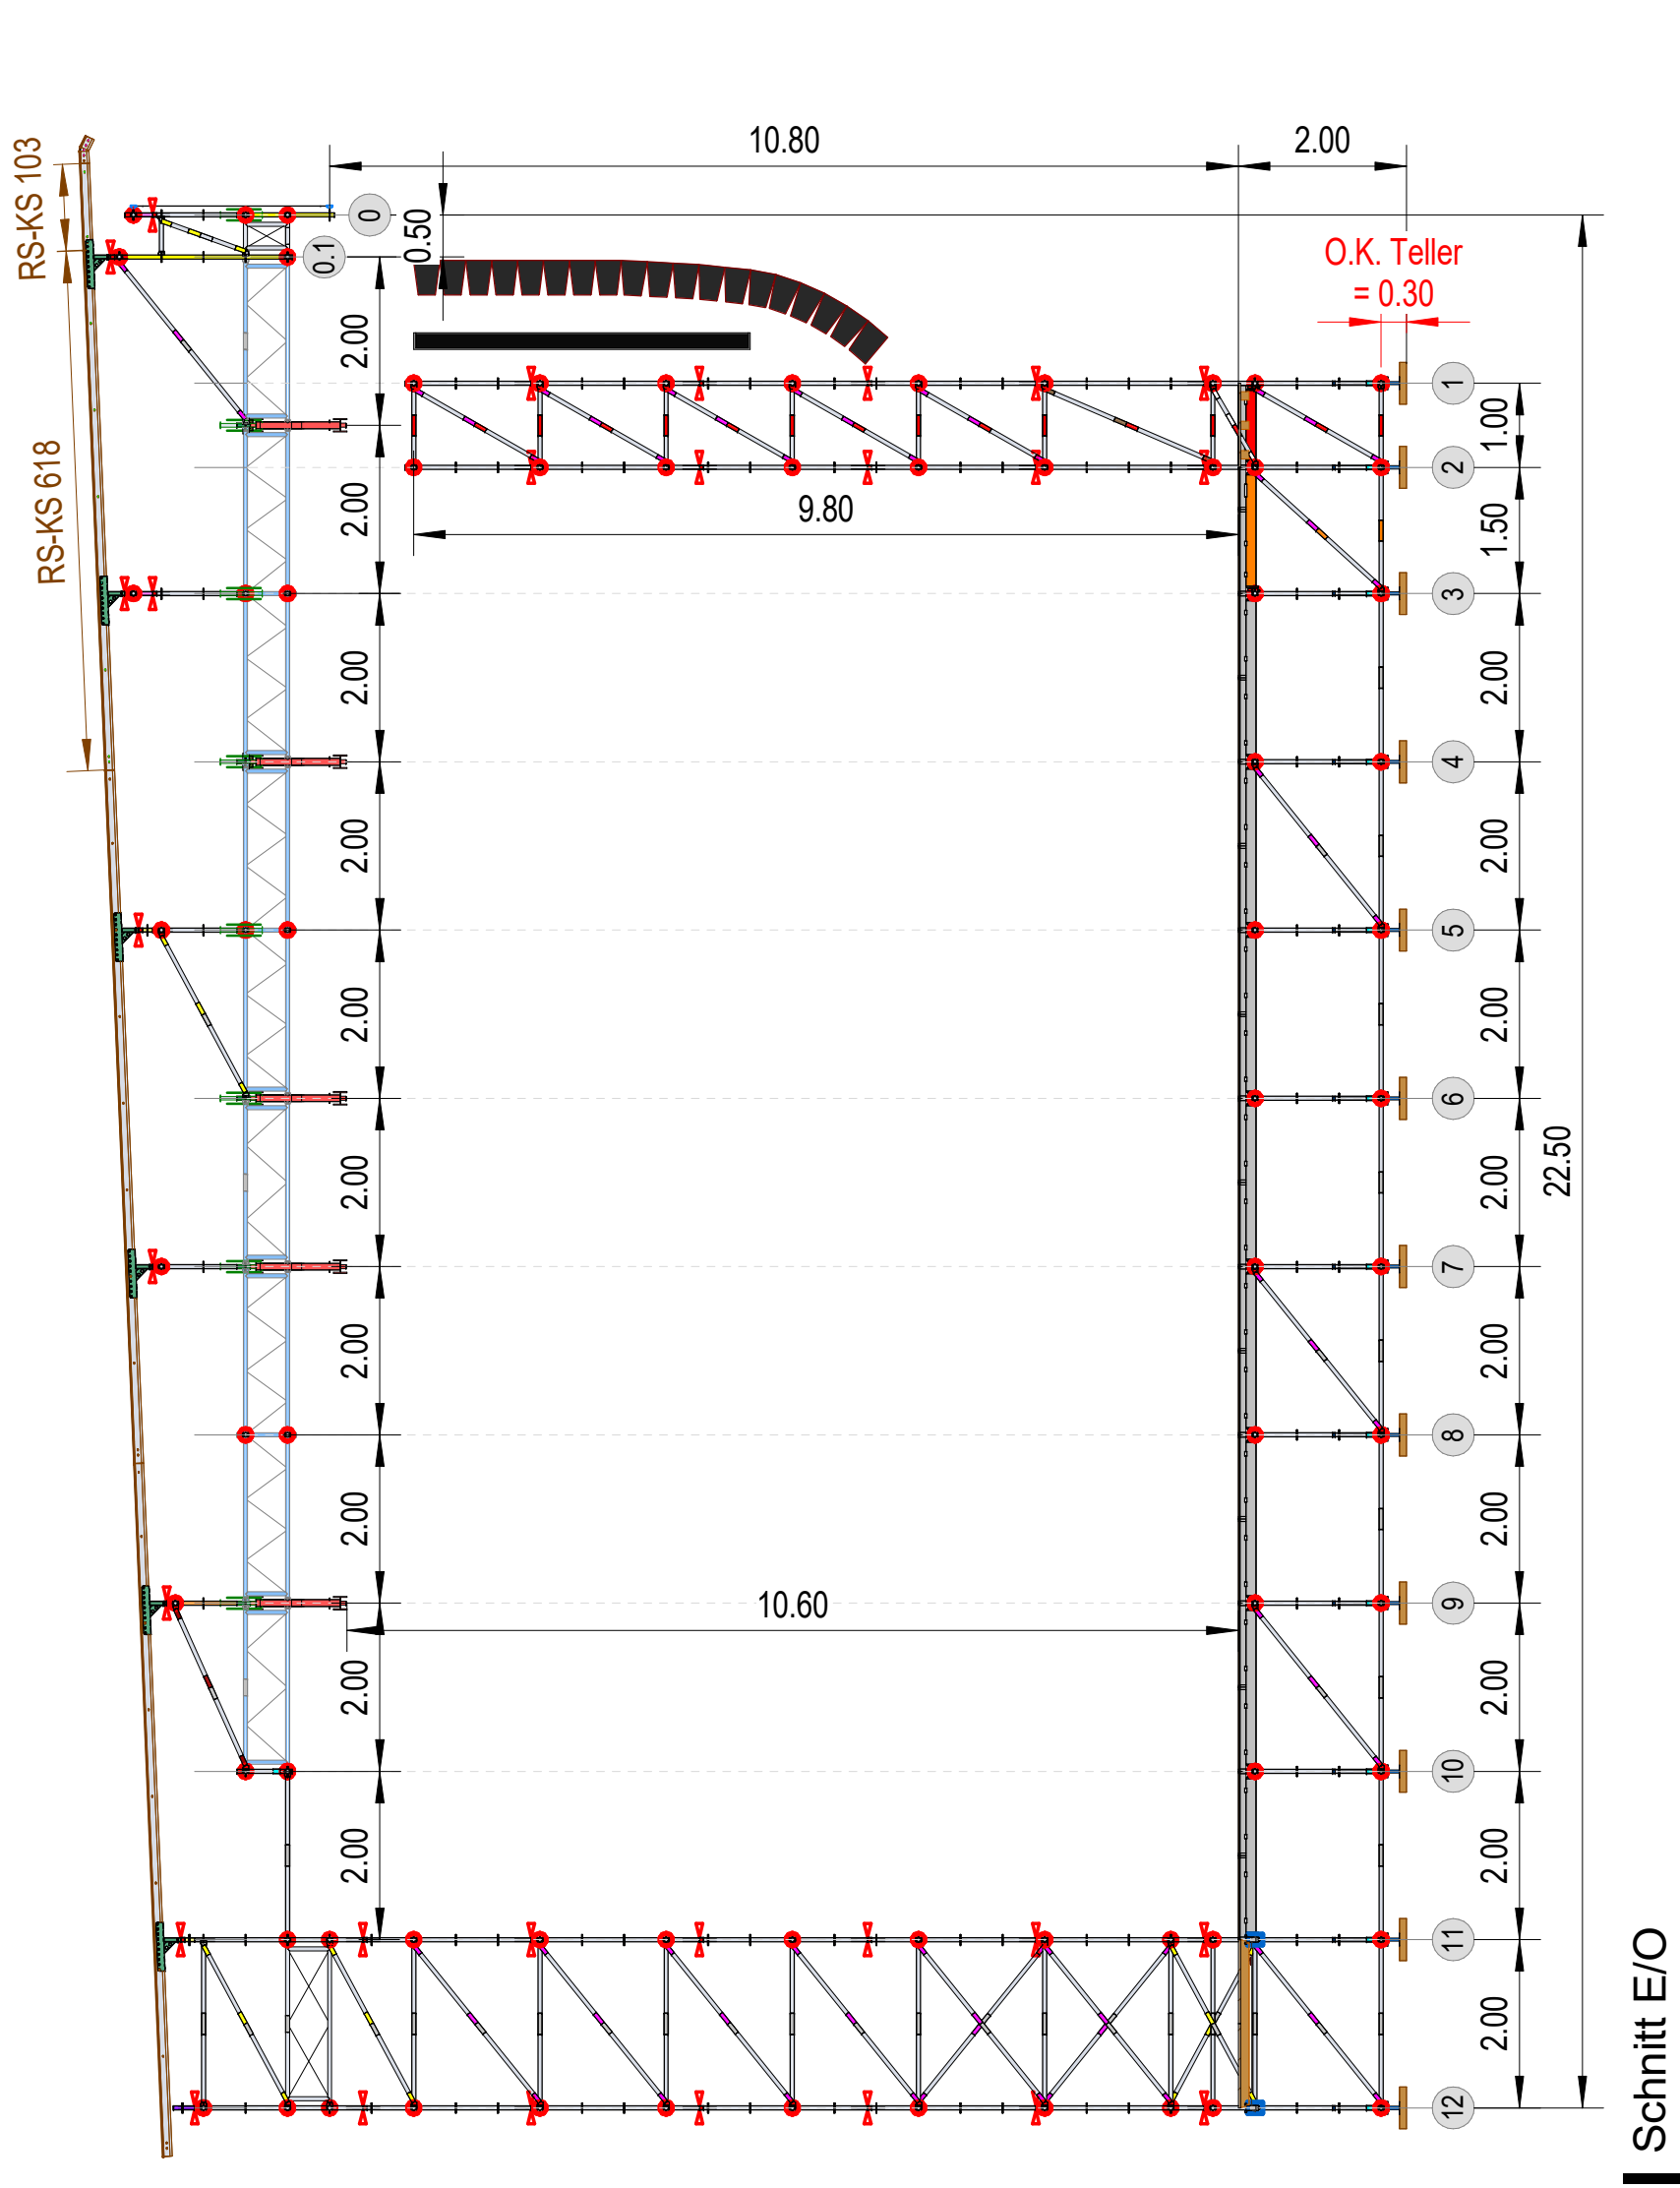

Schnitt E/O

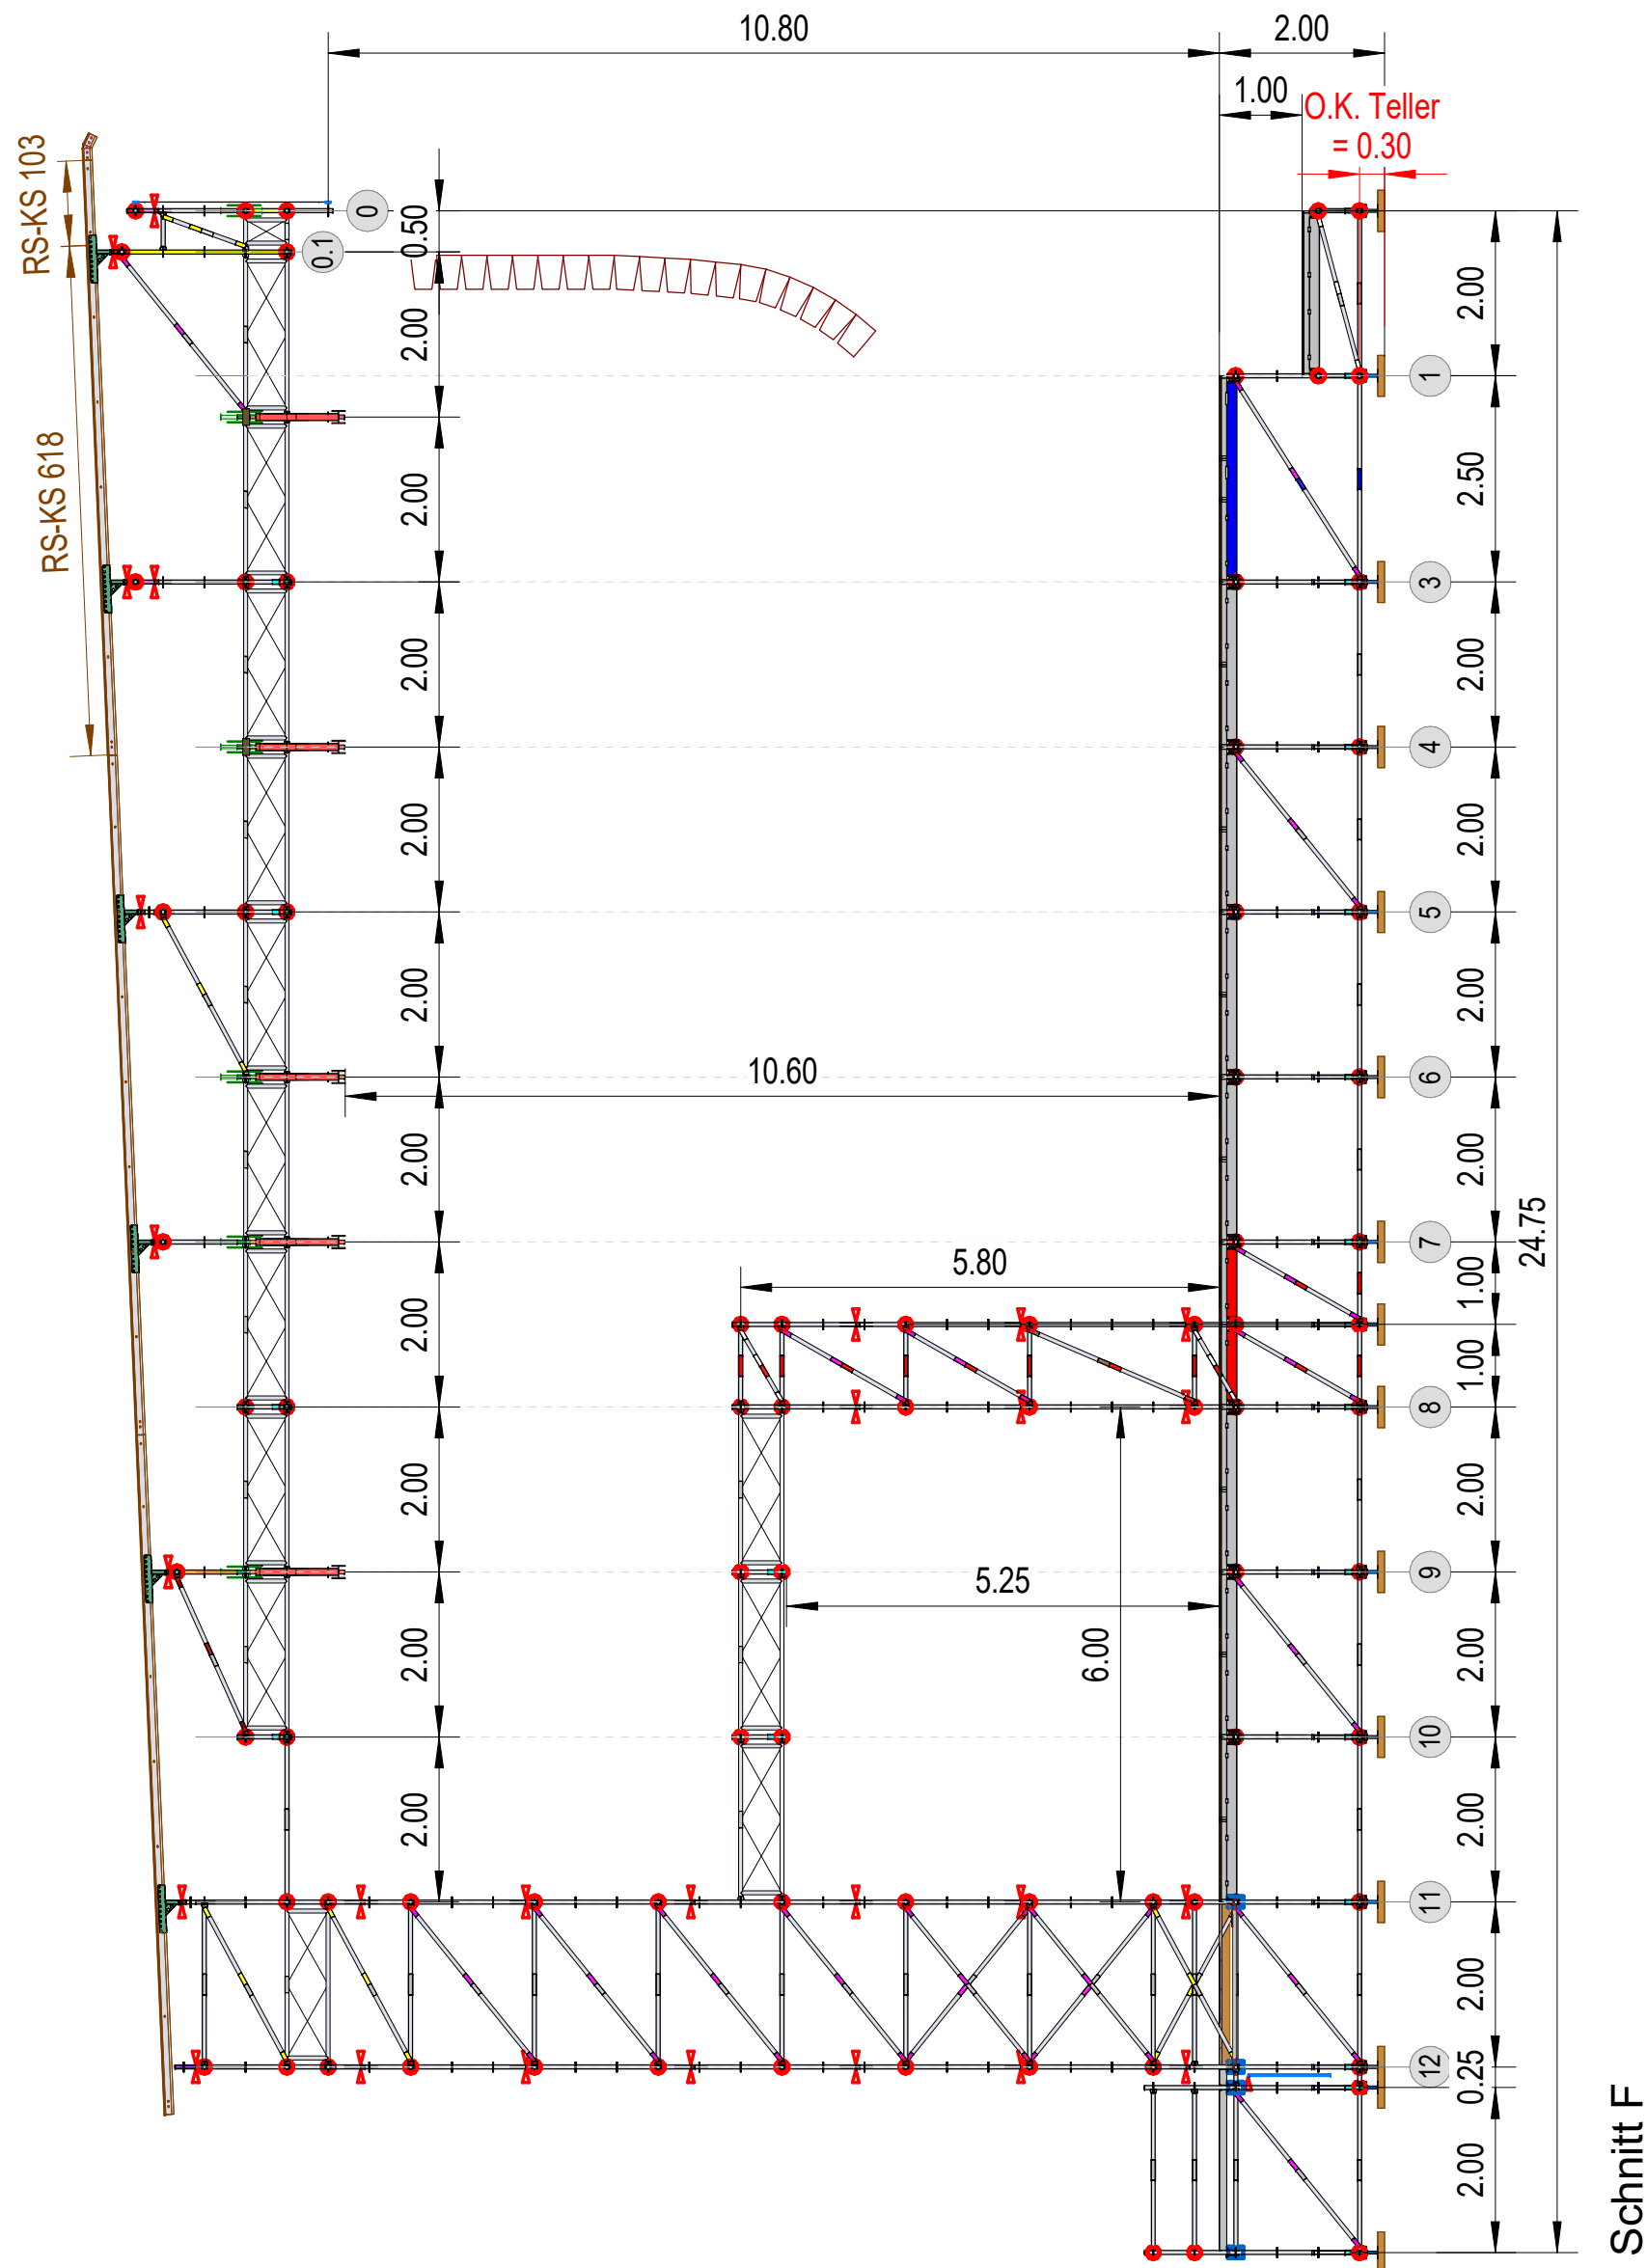

Schnitt F

REV	DATE	DESCRIPTION
REVISION		


Red Stage

Project Number
24946
Project Address
Openair Gampel 2025
Gampel

Address **Nüssli (Schweiz) AG** Hauptstrasse 36 8536 Hüttwilen Switzerland
Telephone +41 52 748 22 11 Fax +41 52 748 22 00 Email huettwilen@nussli.com Homepage www.nussli.com


Drawing Number M1007		Index
Drawing Name Querschnitte E-F		
Drawing Date 17.06.2025	Drawn by HARDER	Checked by WITTMER
Scale 1 : 125	Format A3	
Montage		

NÜSSLİ

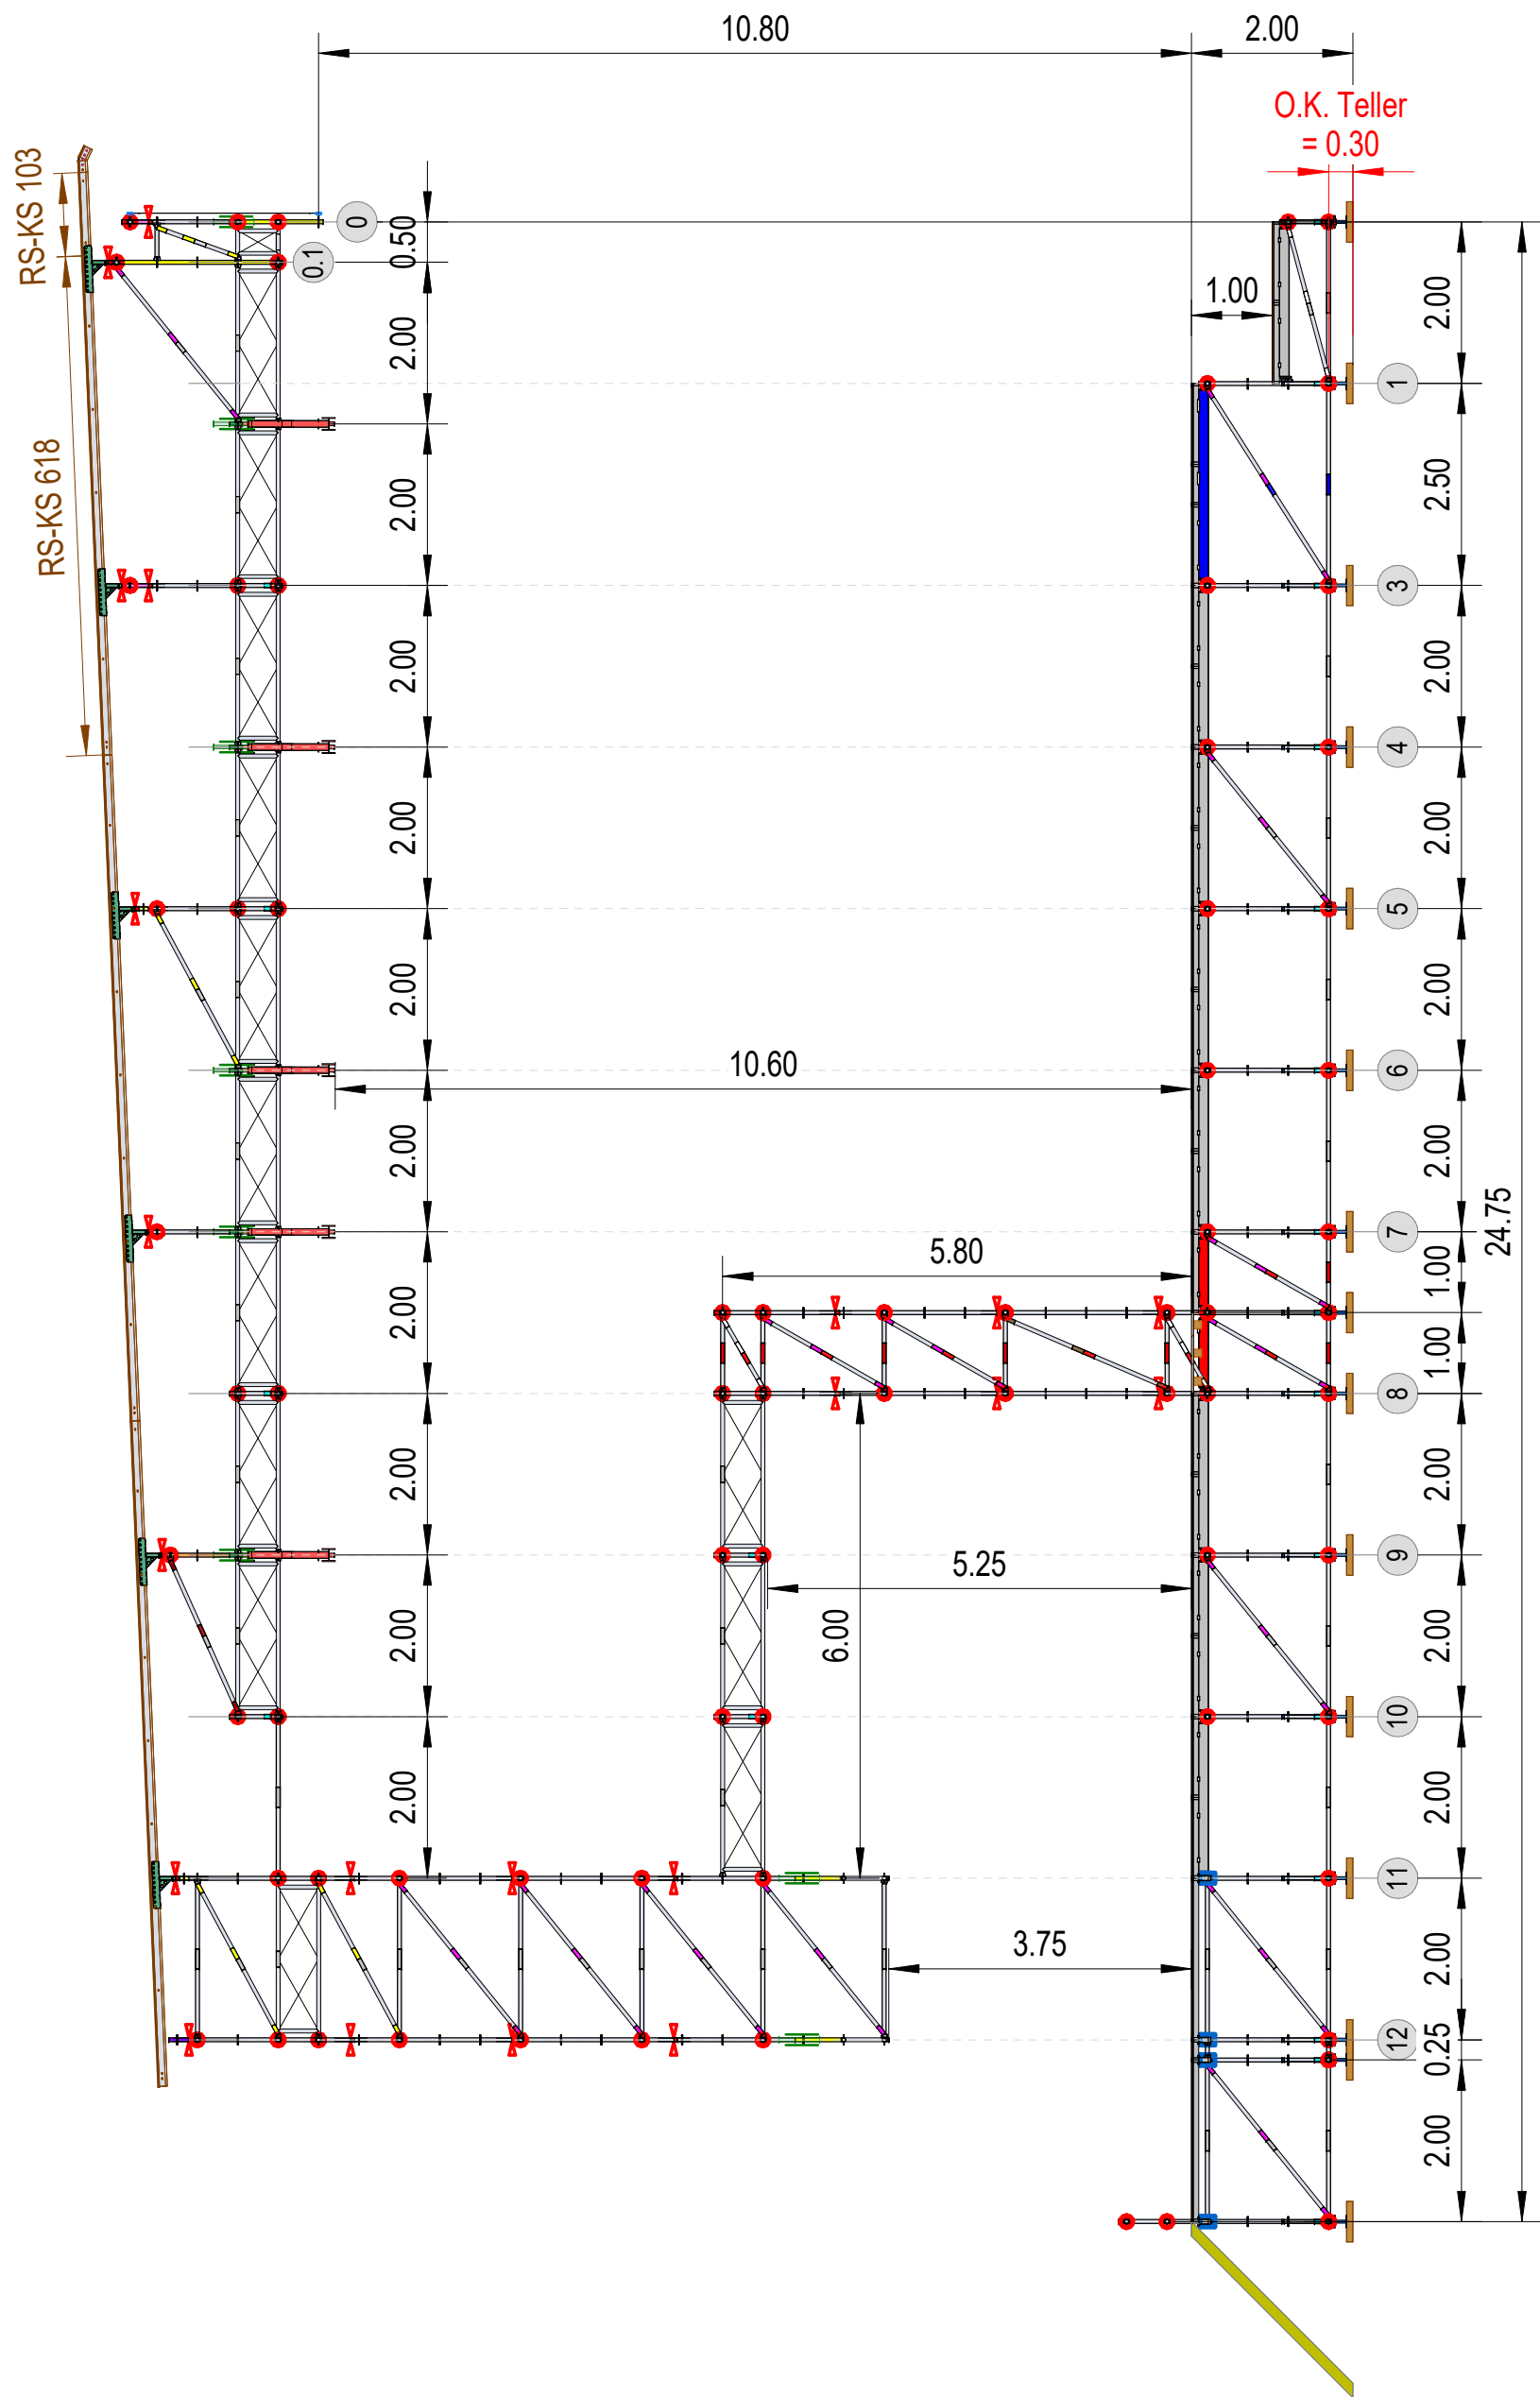

Schnitt G


REV	DATE	DESCRIPTION
REVISION		

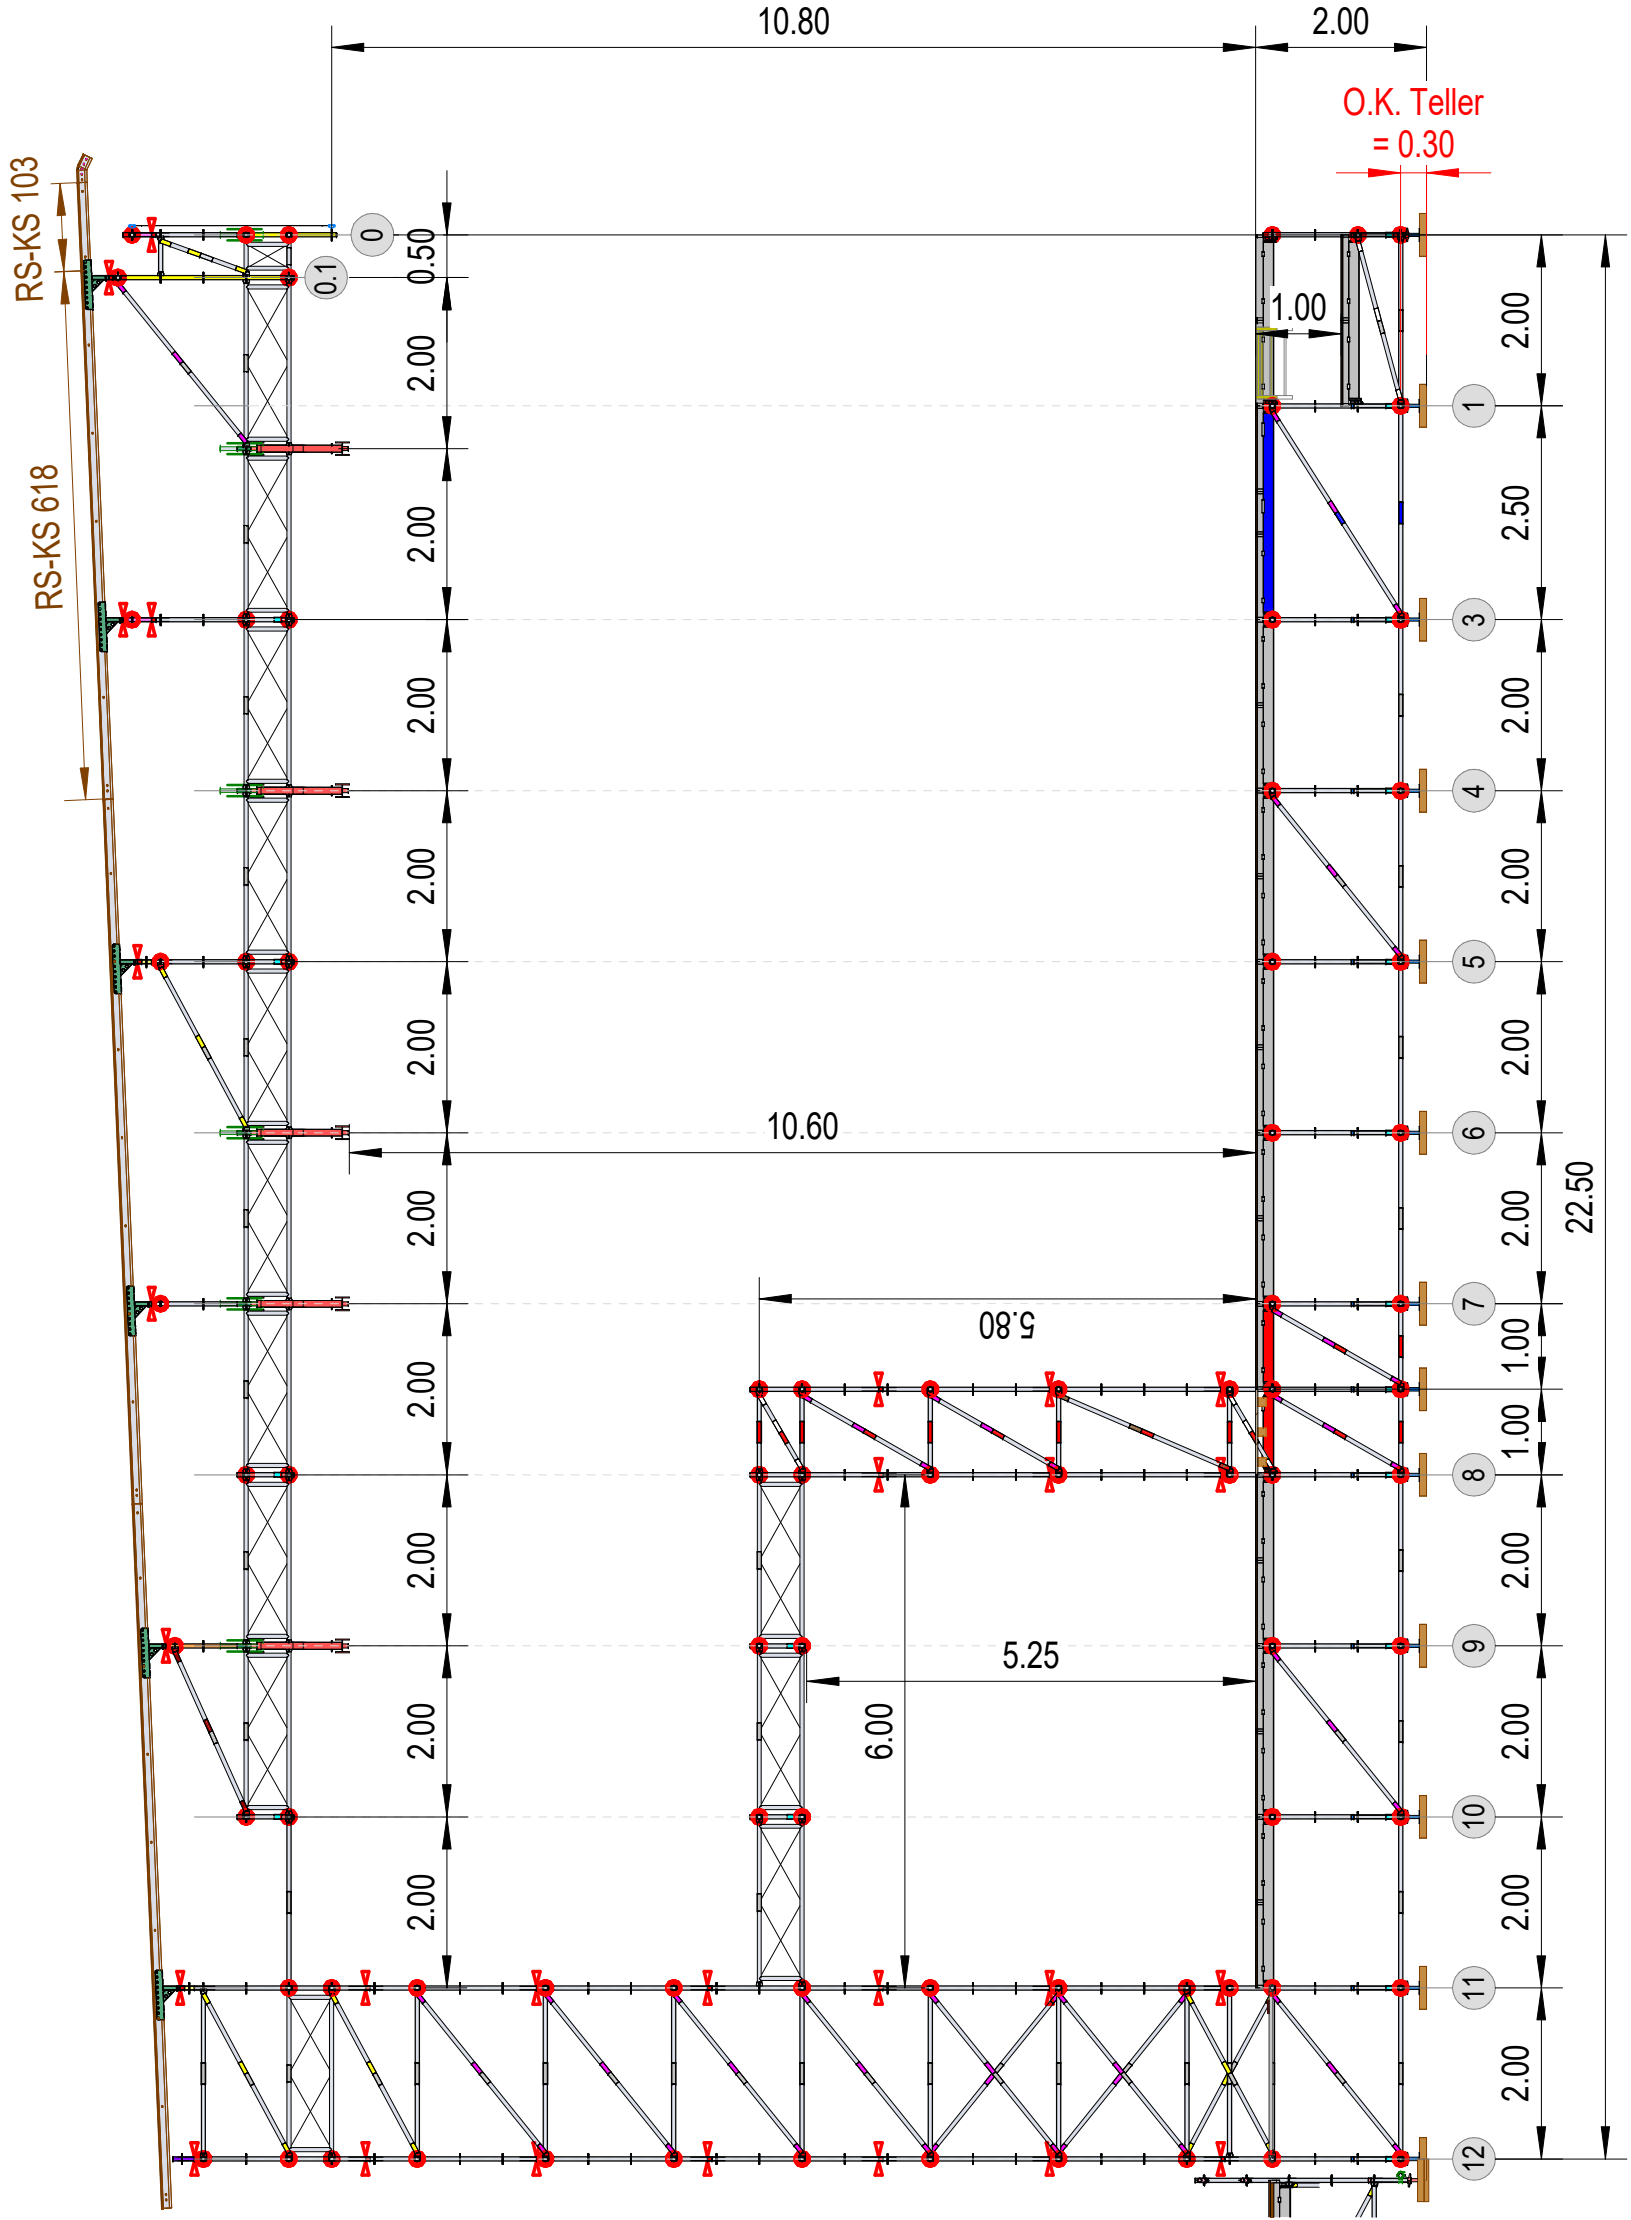


Schnitt I/J/K/L/M/N

Red Stage


Project Number
24946
Project Address
Openair Gampel 2025
Gampel

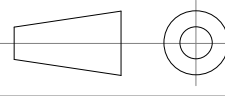Drawing Number M1008		Index
Drawing Name Querschnitte G-N		
Drawing Date 17.06.2025	Drawn by HARDER	Checked by WITTMER
Scale 1 : 125	Format A3	
Montage		

NÜSSLİ

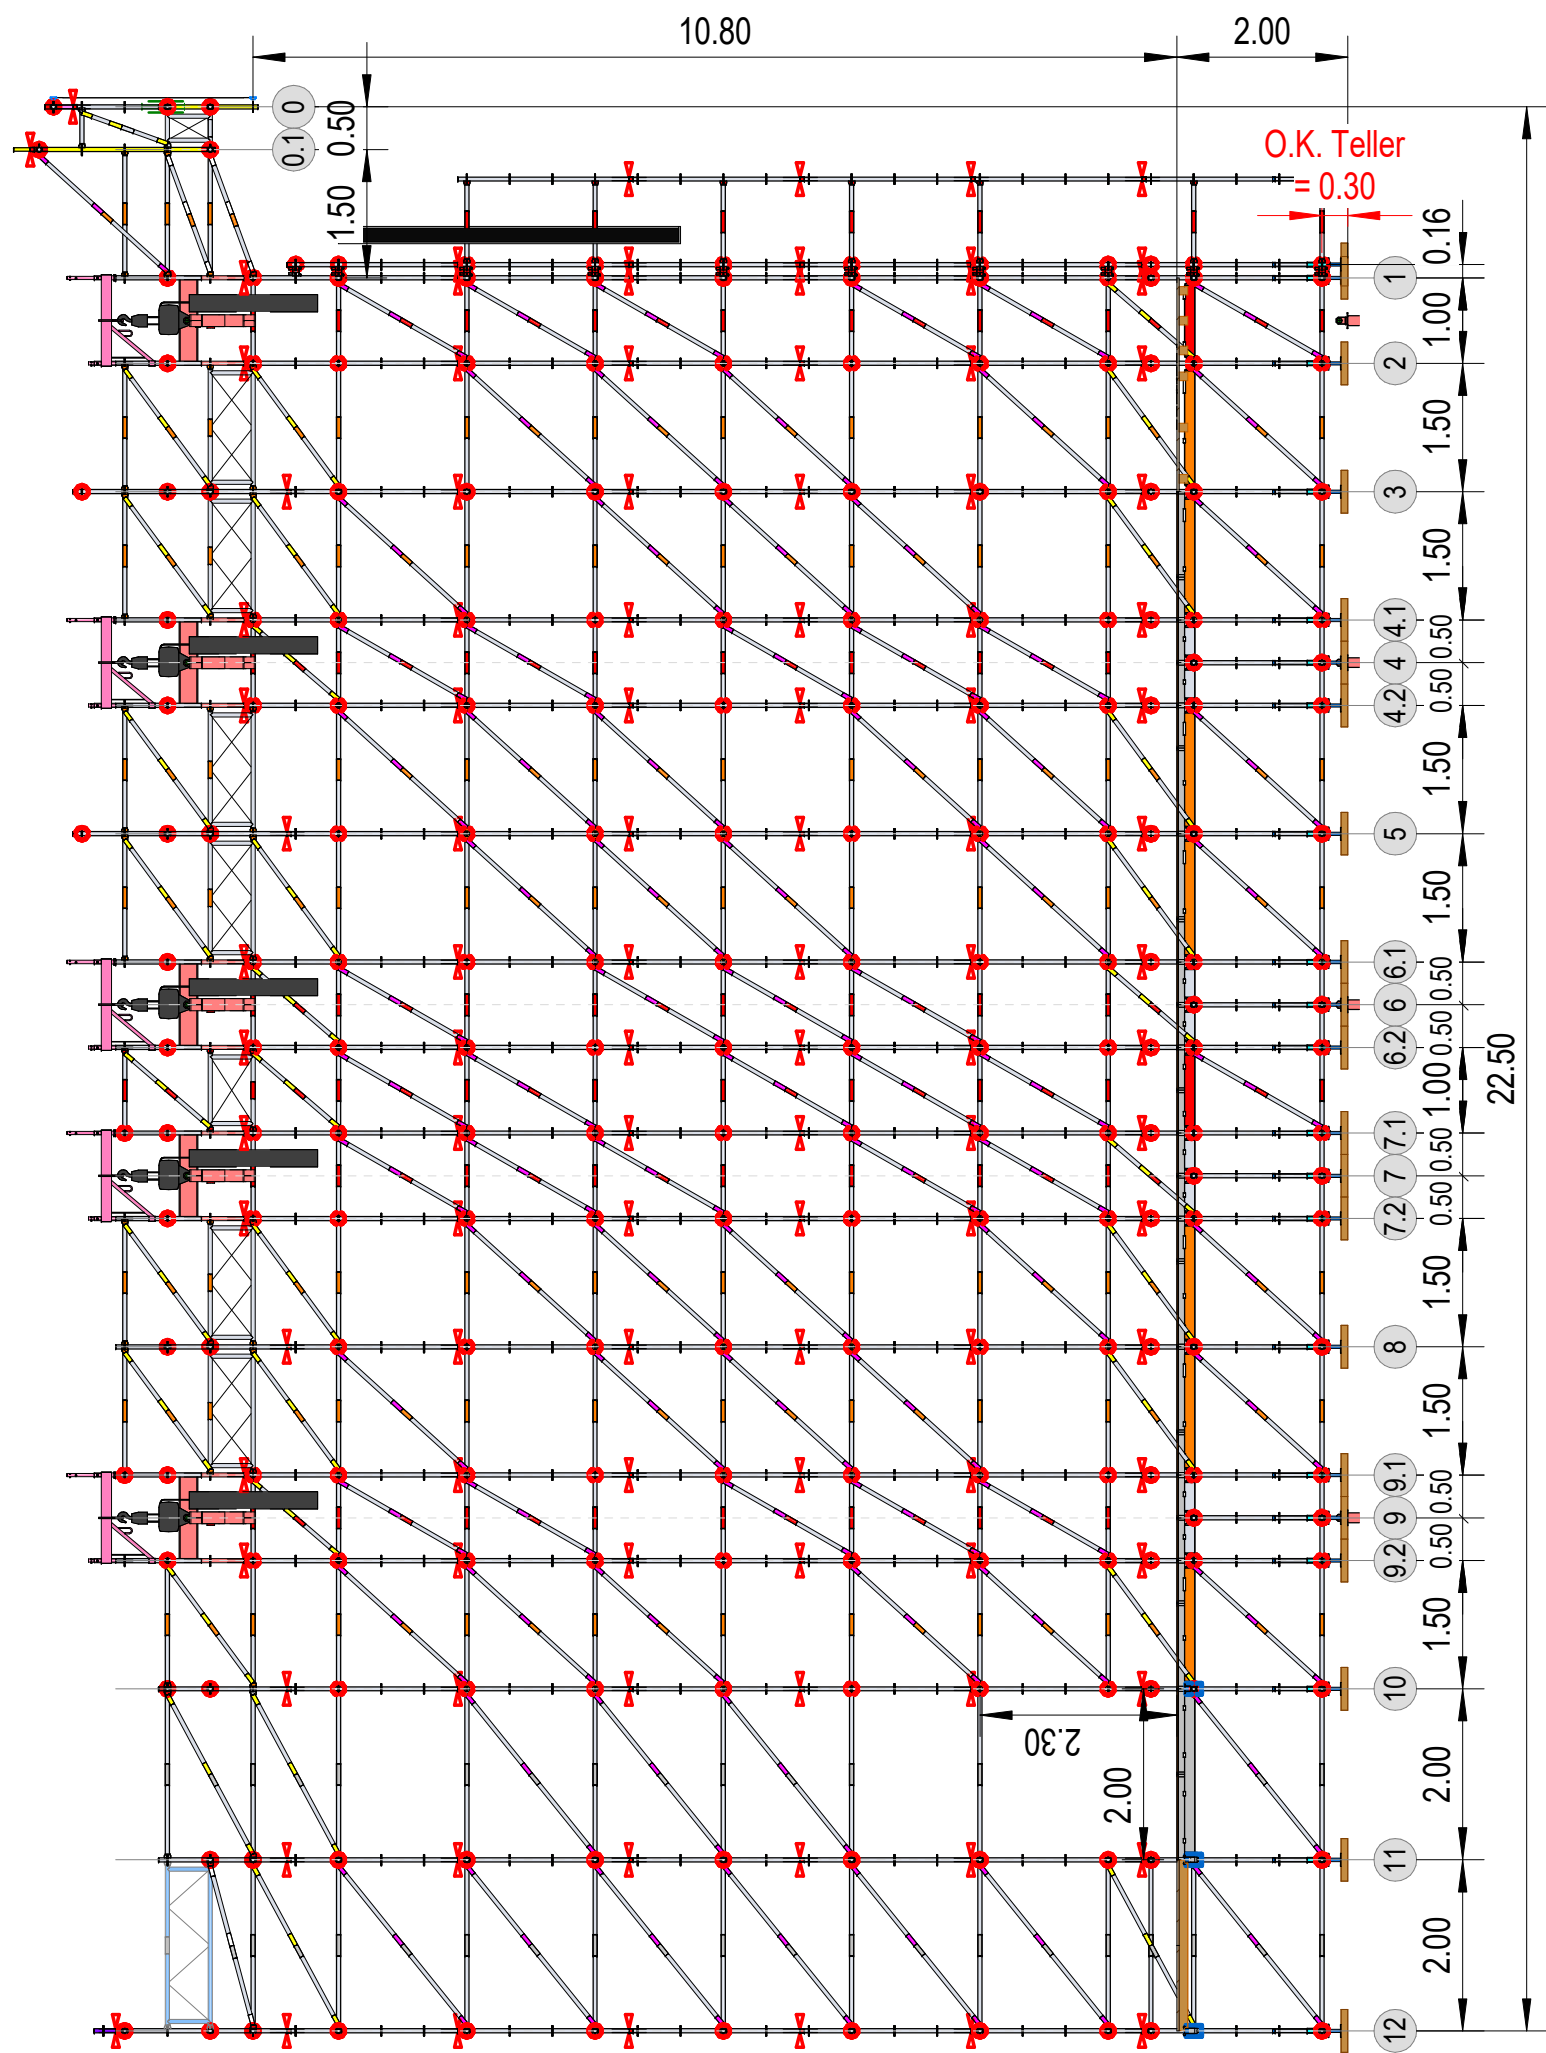

Schnitt R

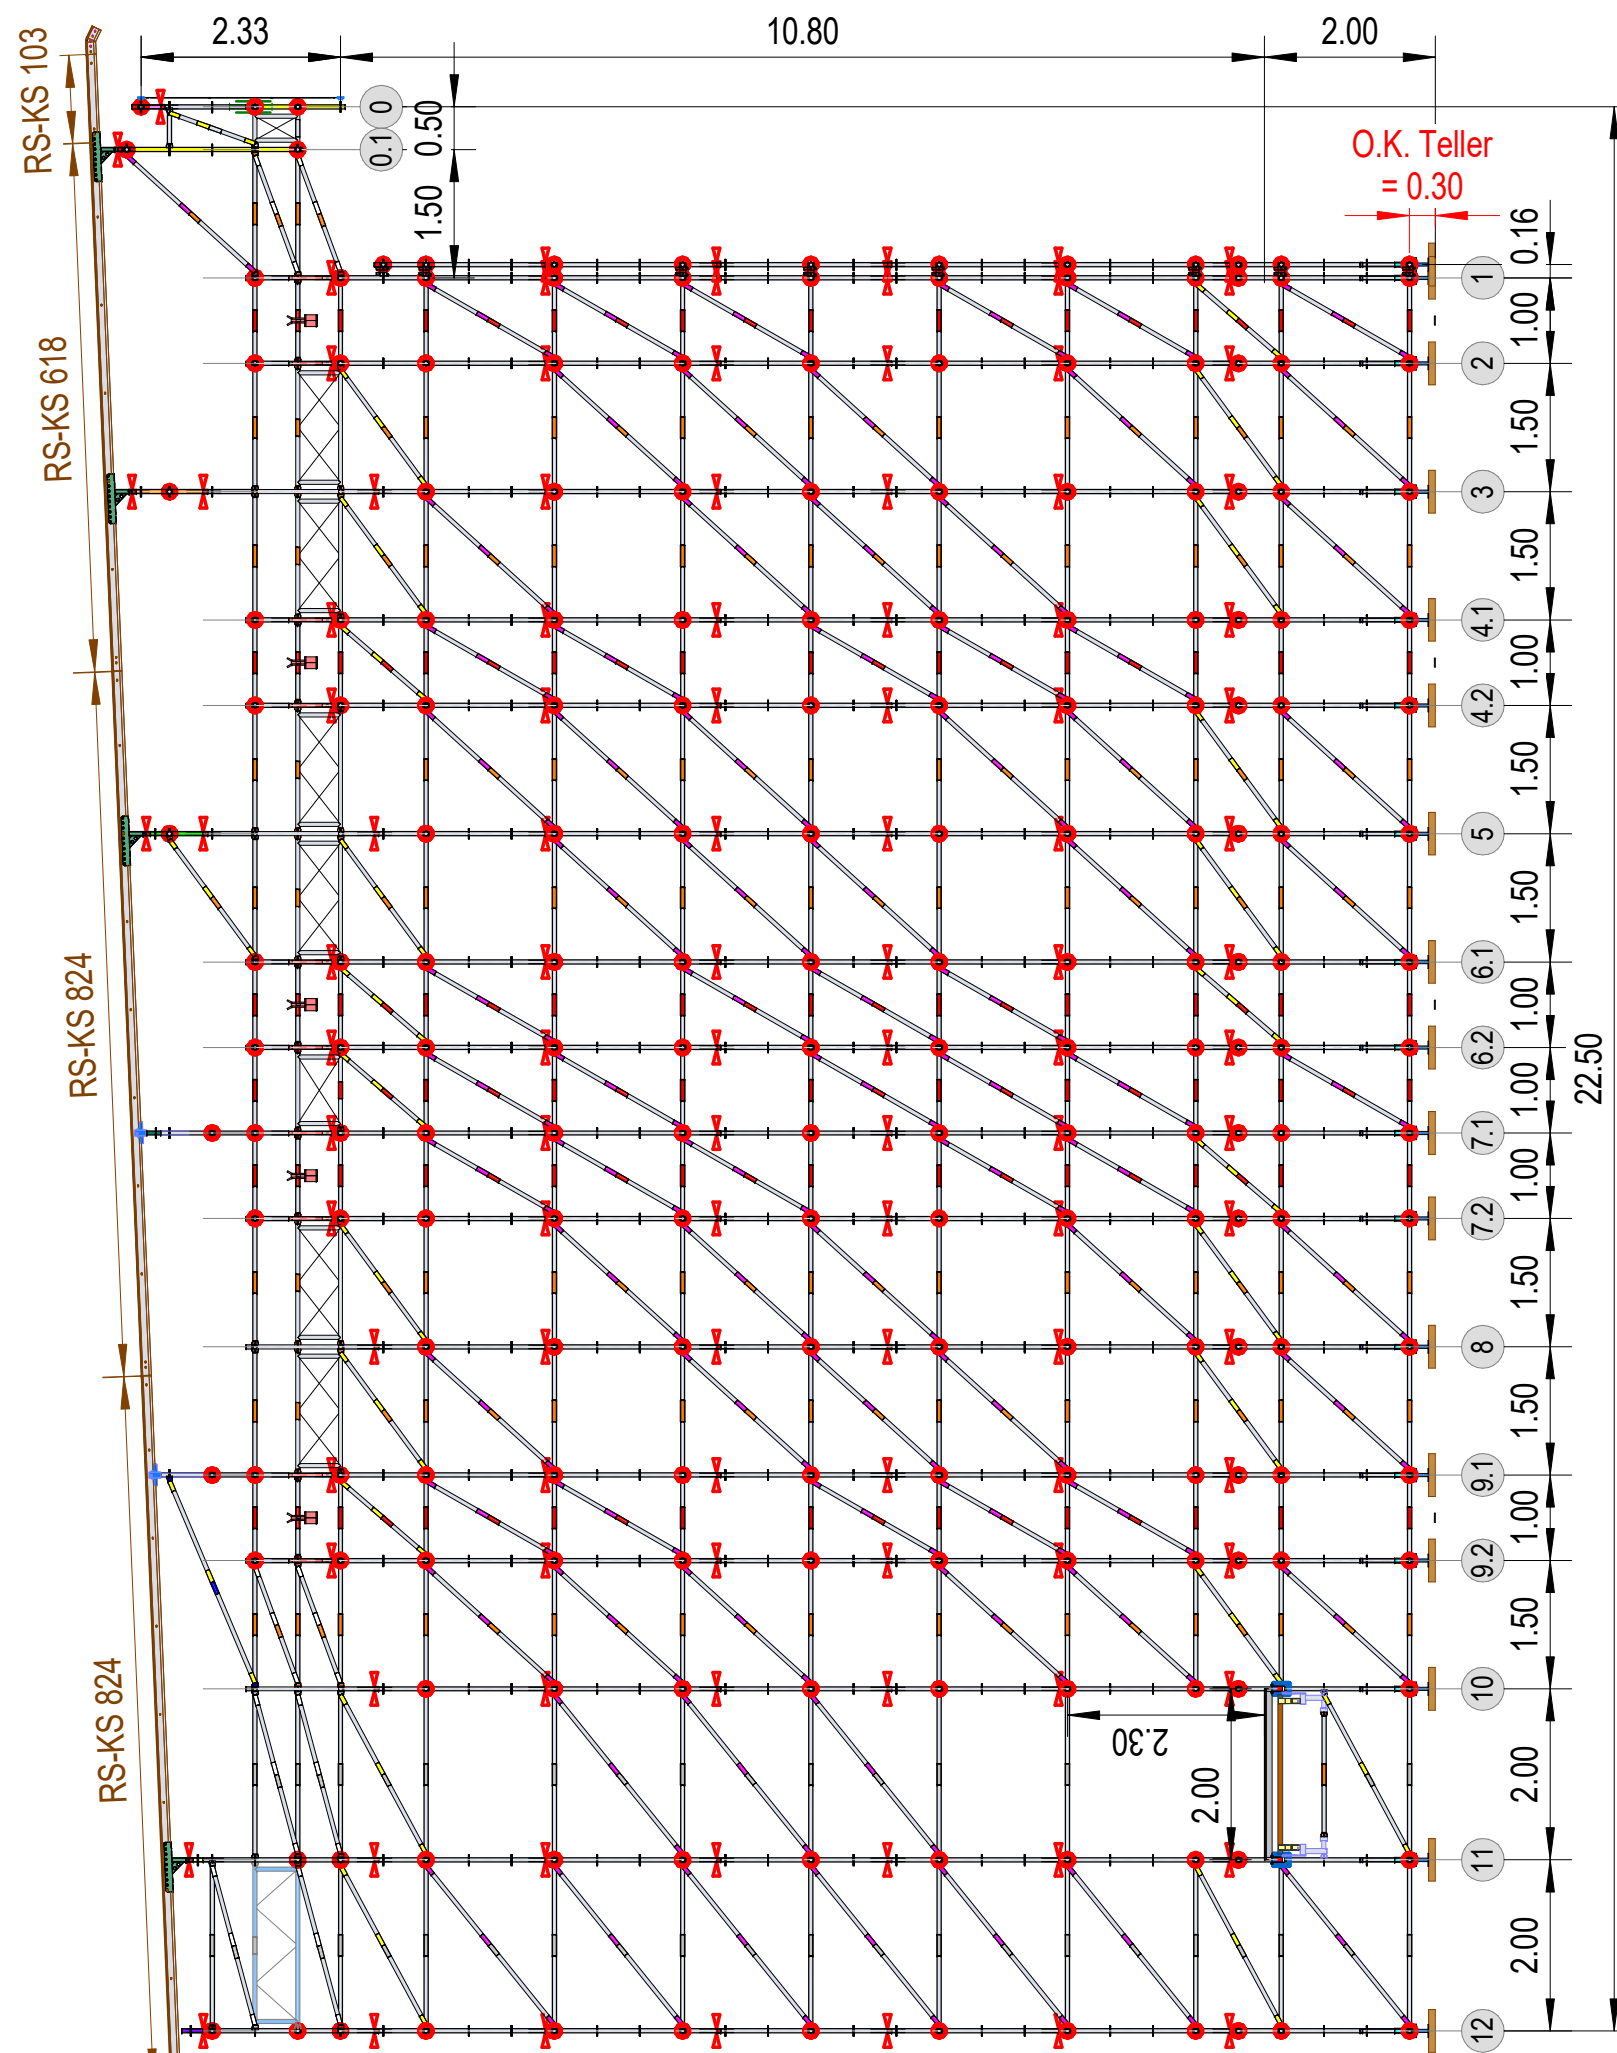

Schnitt S

REV	DATE	DESCRIPTION
REVISION		

Red Stage

Project Number

24946

Project Address

Openair Gampel 2025
Gampel

Drawing Number

M1009

Index

Drawing Name

Querschnitte R-S

Drawing Date

17.06.2025

Drawn by

HARDER

Checked by


WITTMER

Scale

1 : 125

Format

A3

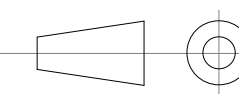

Montage

Address Nüssli (Schweiz) AG
Hüttwilen / Lys

Hauptstrasse 36
8536 Hüttwilen
Switzerland


Telephone +41 52 748 22 11

Fax +41 52 748 22 00


Email huettwilen@nussli.com

Homepage www.nussli.com

NÜSSLI

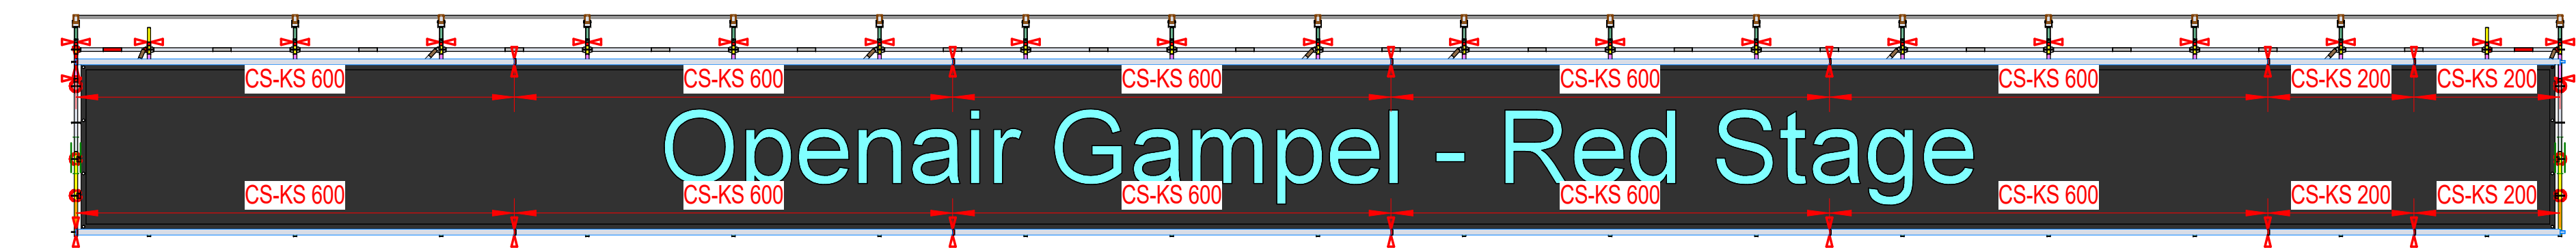

Headeransicht

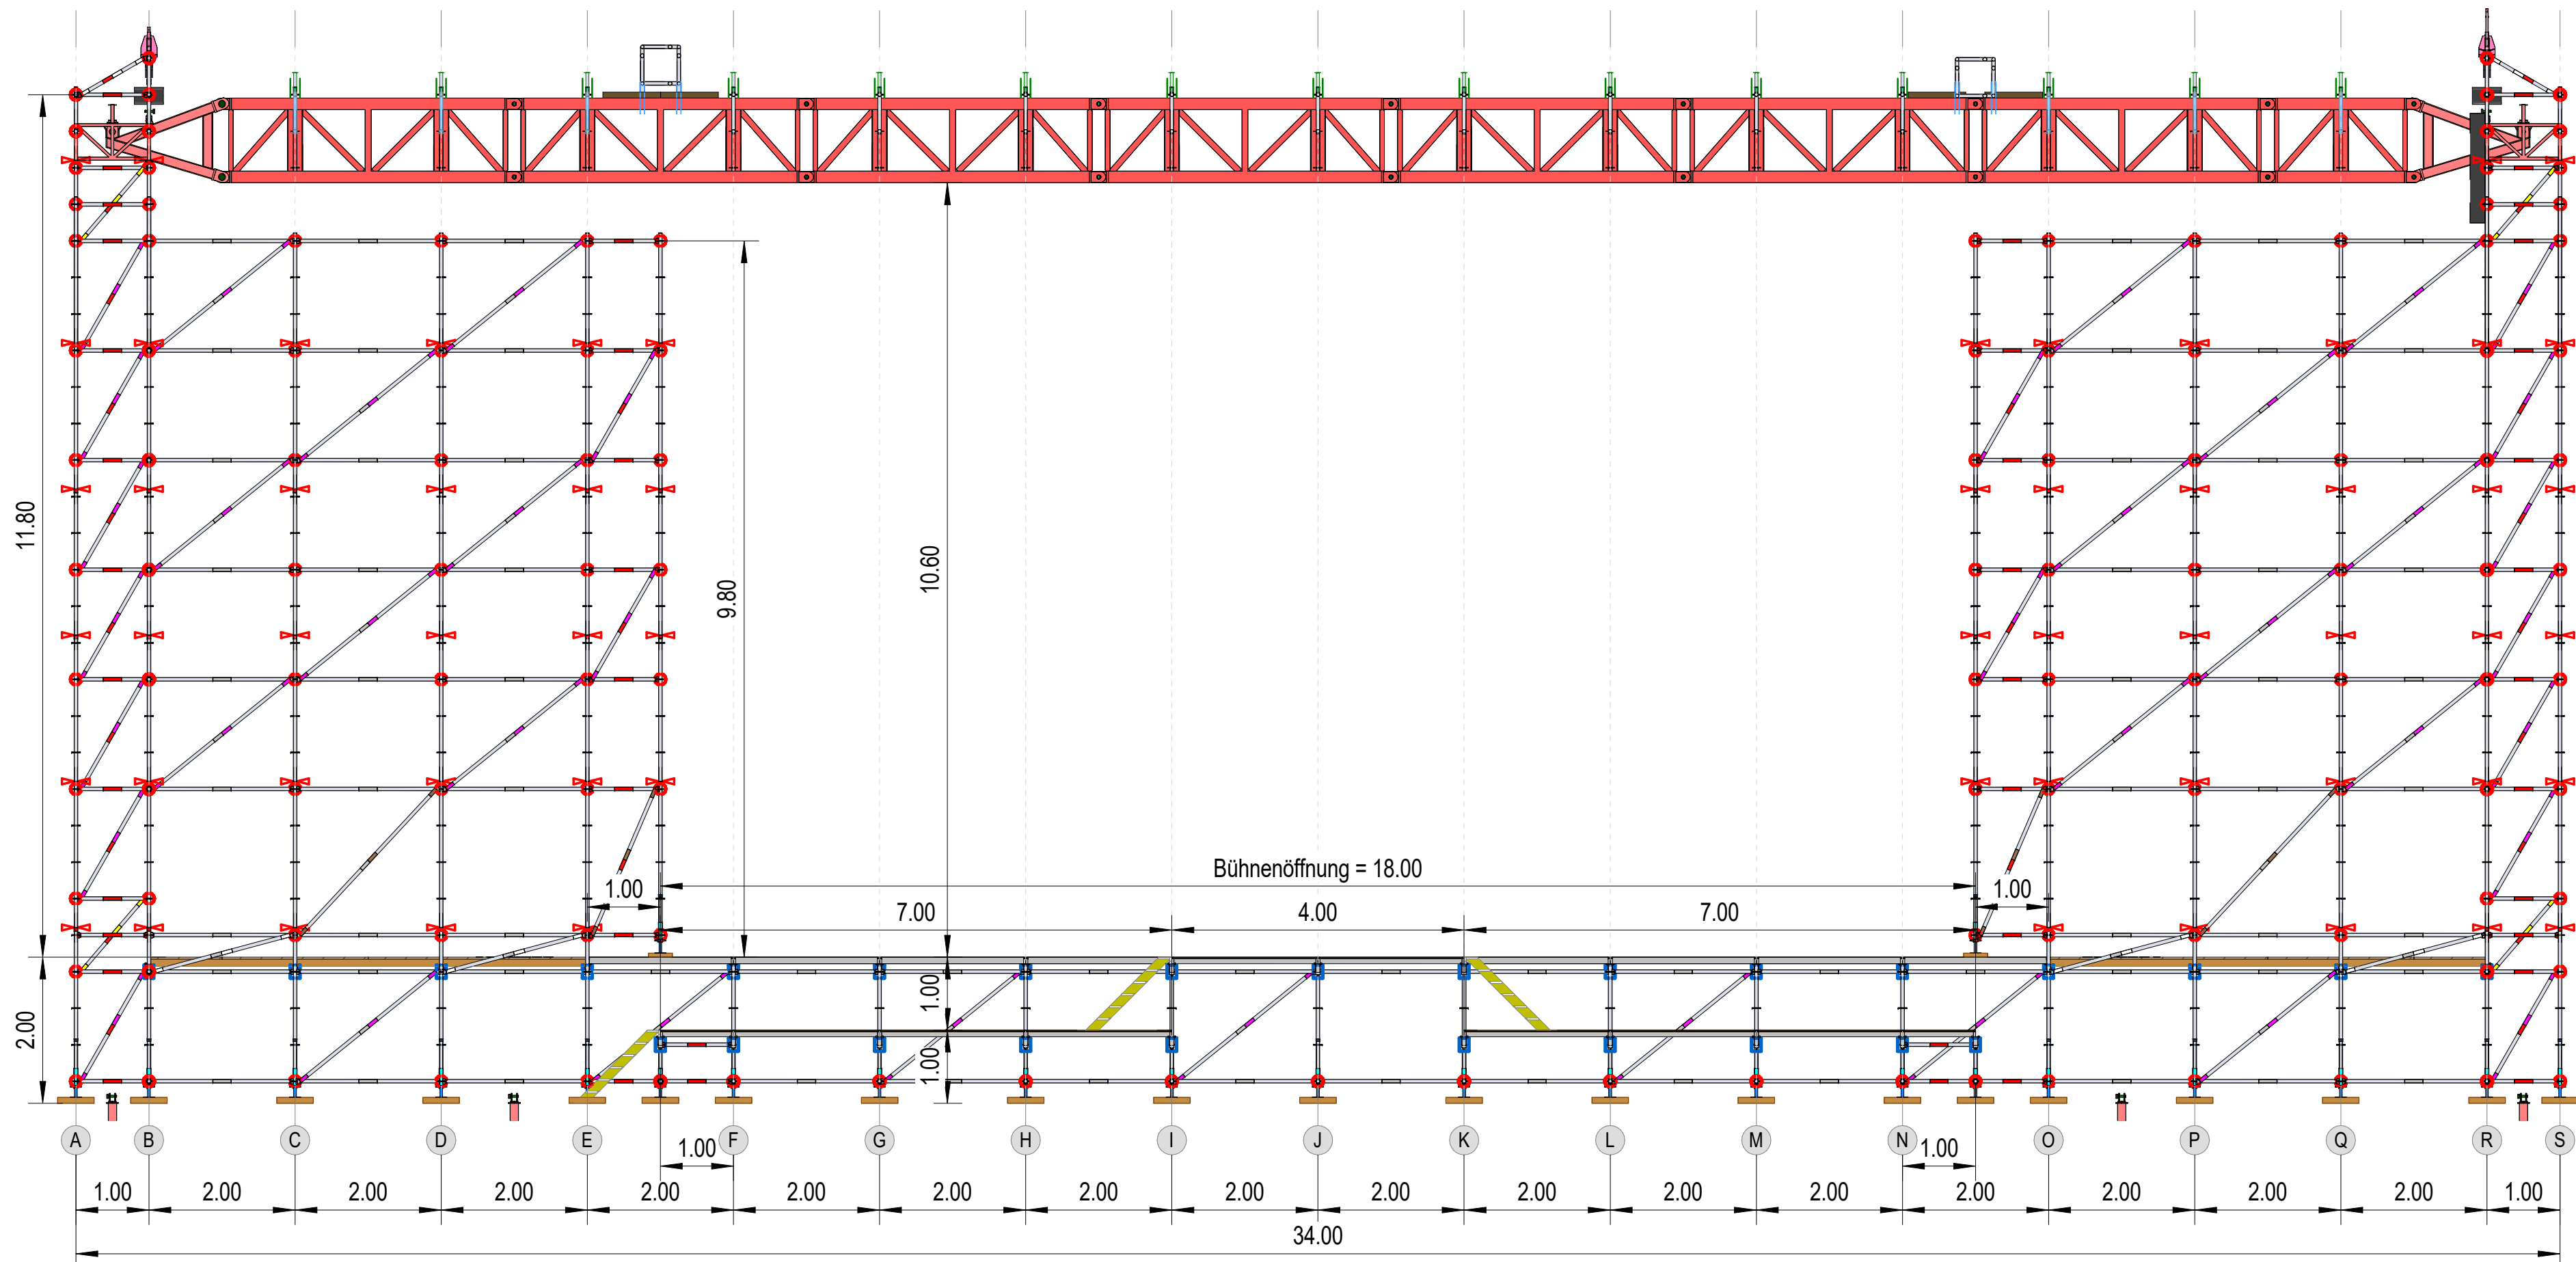


Schnitt 1

REV	DATE	DESCRIPTION
REVISION		


Red Stage

Project Number
24946
Project Address
Openair Gampel 2025
Gampel

Address **Nüssli (Schweiz) AG** Hauptstrasse 36 8536 Hüttwilen Switzerland
Telephone +41 52 748 22 11 Fax +41 52 748 22 00 Email huettwilen@nussli.com Homepage www.nussli.com

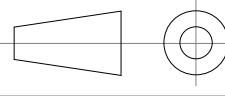Drawing Number M1010		Index
Drawing Name Längsschnitt 1		
Drawing Date 17.06.2025	Drawn by HARDER	Checked by WITTMER
Scale 1 : 100	Format A3	
Montage		

NÜSSLİ

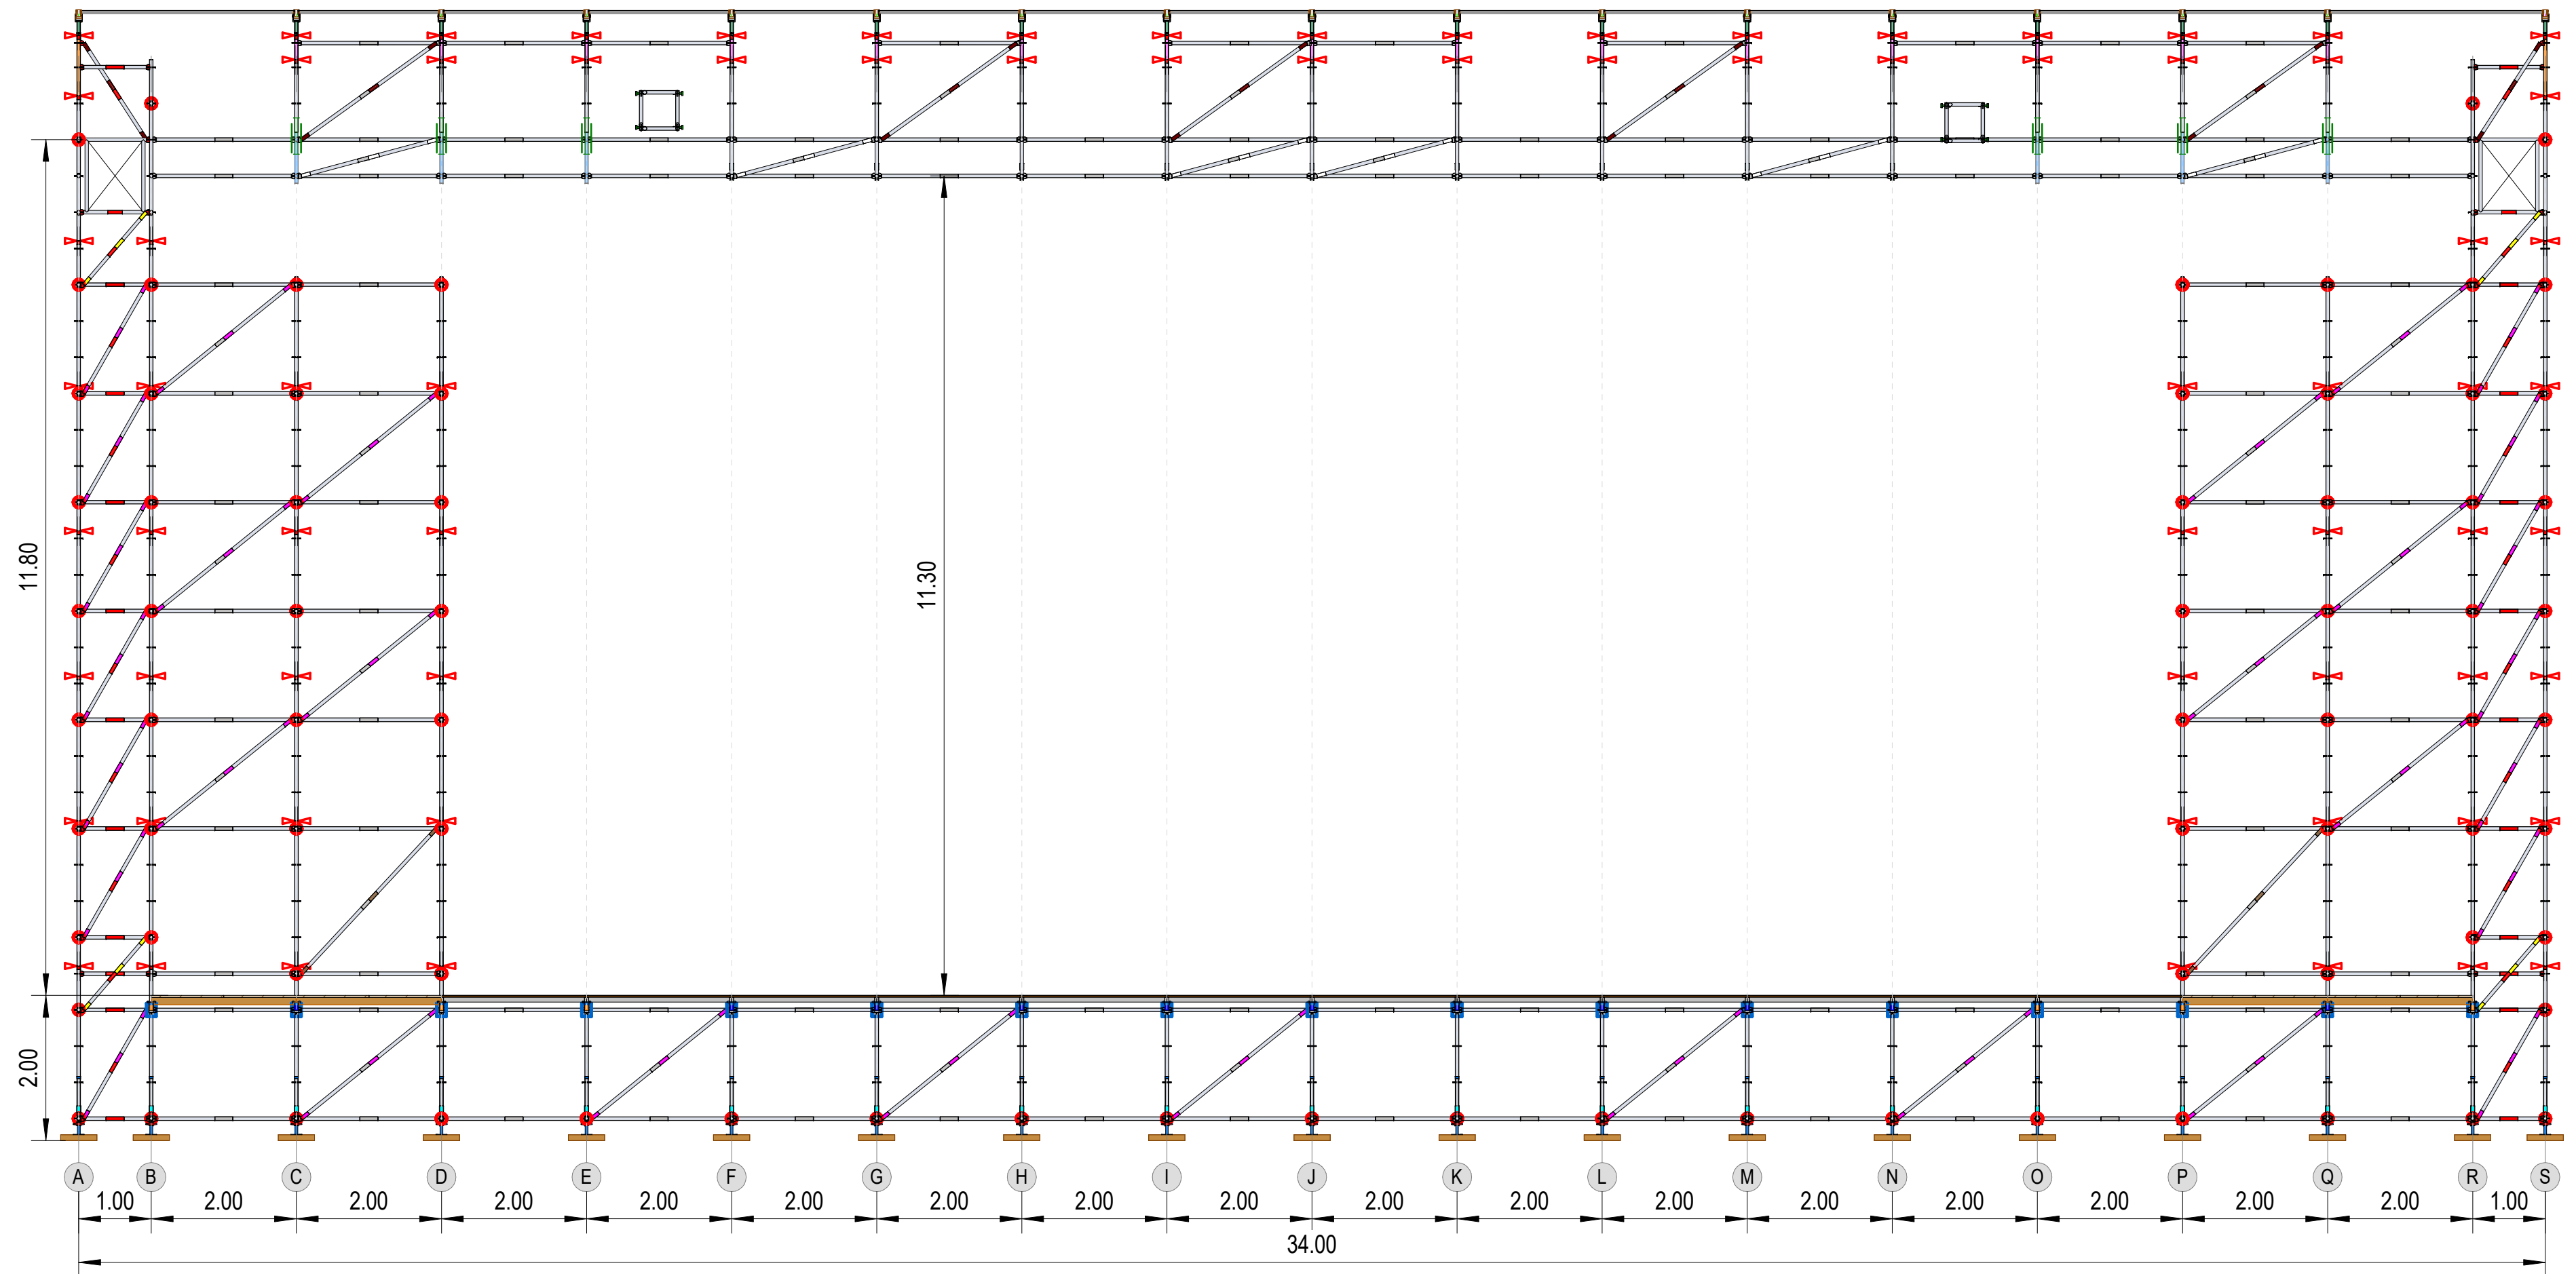


Schnitt 3

REV	DATE	DESCRIPTION
REVISION		

Red Stage Project Number 24946 Project Address Openair Gampel 2025 Gampel	Drawing Number M1011	Index
	Drawing Name Längsschnitt 3	
	Drawing Date 17.06.2025	Drawn by HARDER
	Scale 1 : 100	Checked by WITTMER
Montage		
Address Nüssli (Schweiz) AG Hüttwilen / Lys	Hauptstrasse 36 8536 Hüttwilen Switzerland	Telephone +41 52 748 22 11 Fax +41 52 748 22 00 Email huettwilen@nussli.com Homepage www.nussli.com


NÜSSLİ

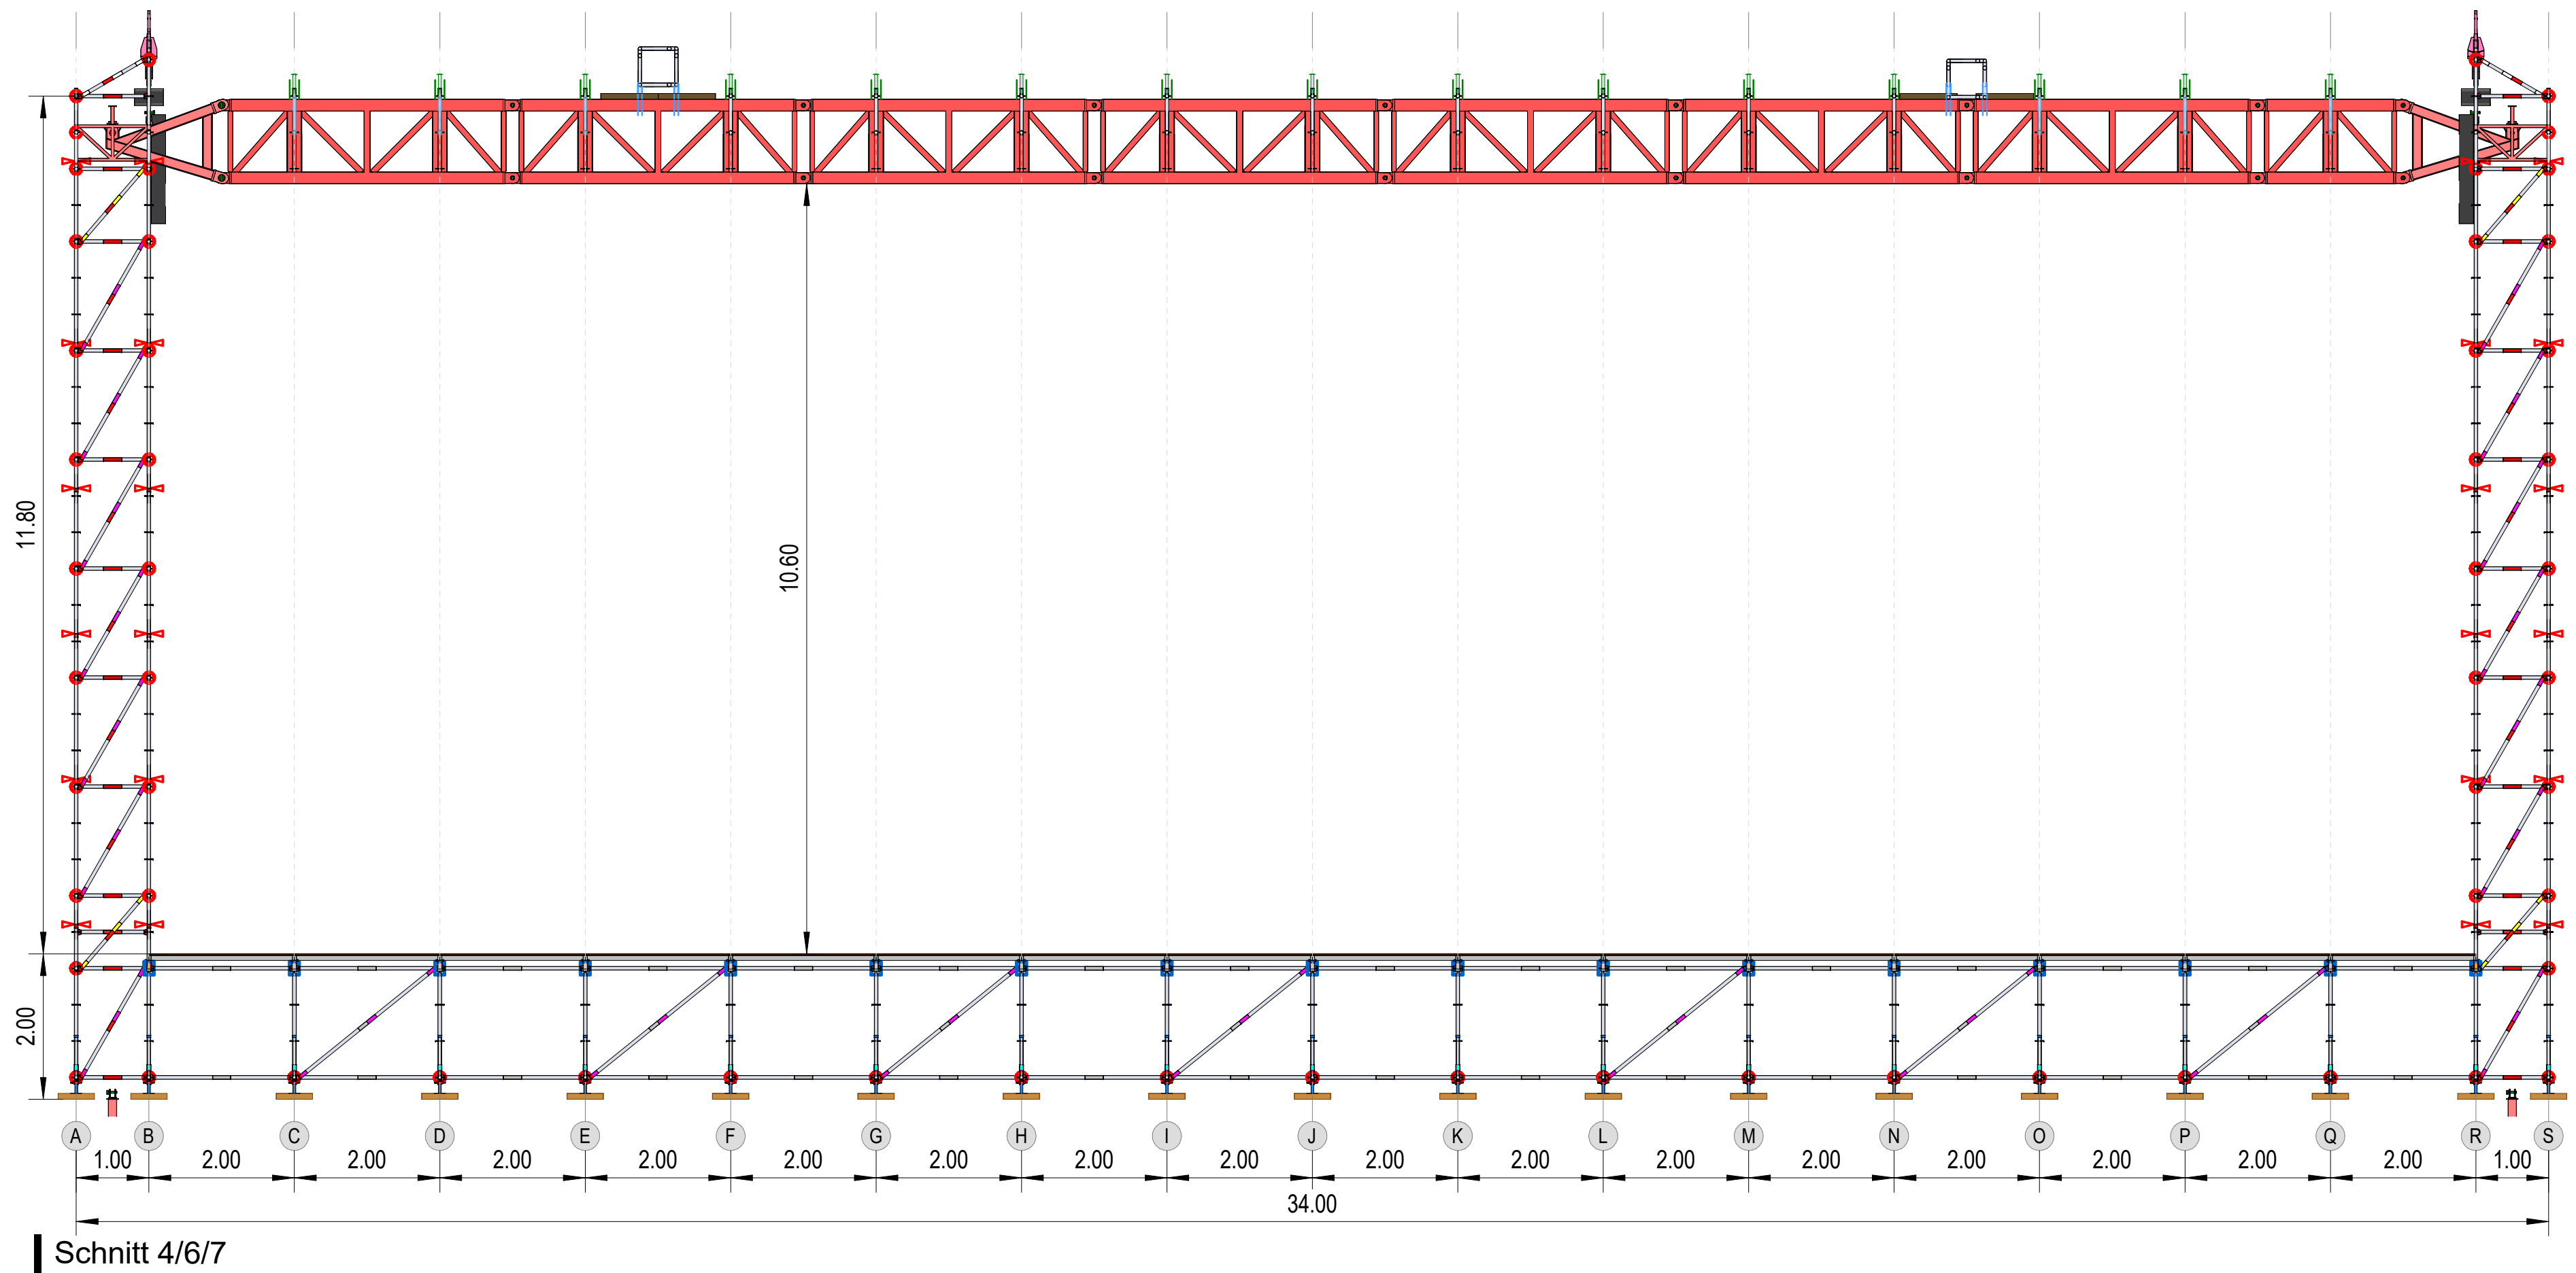


REV	DATE	DESCRIPTION
REVISION		

Red Stage Project Number 24946 Project Address Openair Gampel 2025 Gampel	Drawing Number M1012		Index
	Drawing Name Längsschnitt 4		
	Drawing Date 17.06.2025	Drawn by HARDER	Checked by WITTMER
	Scale 1 : 100	Format A3	
	Montage		
Address Nüsslí (Schweiz) AG Hüttwilen / Lys			Telephone +41 52 748 22 11 Fax +41 52 748 22 00 Email huettwilen@nussli.com Homepage www.nussli.com



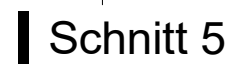


HTSN

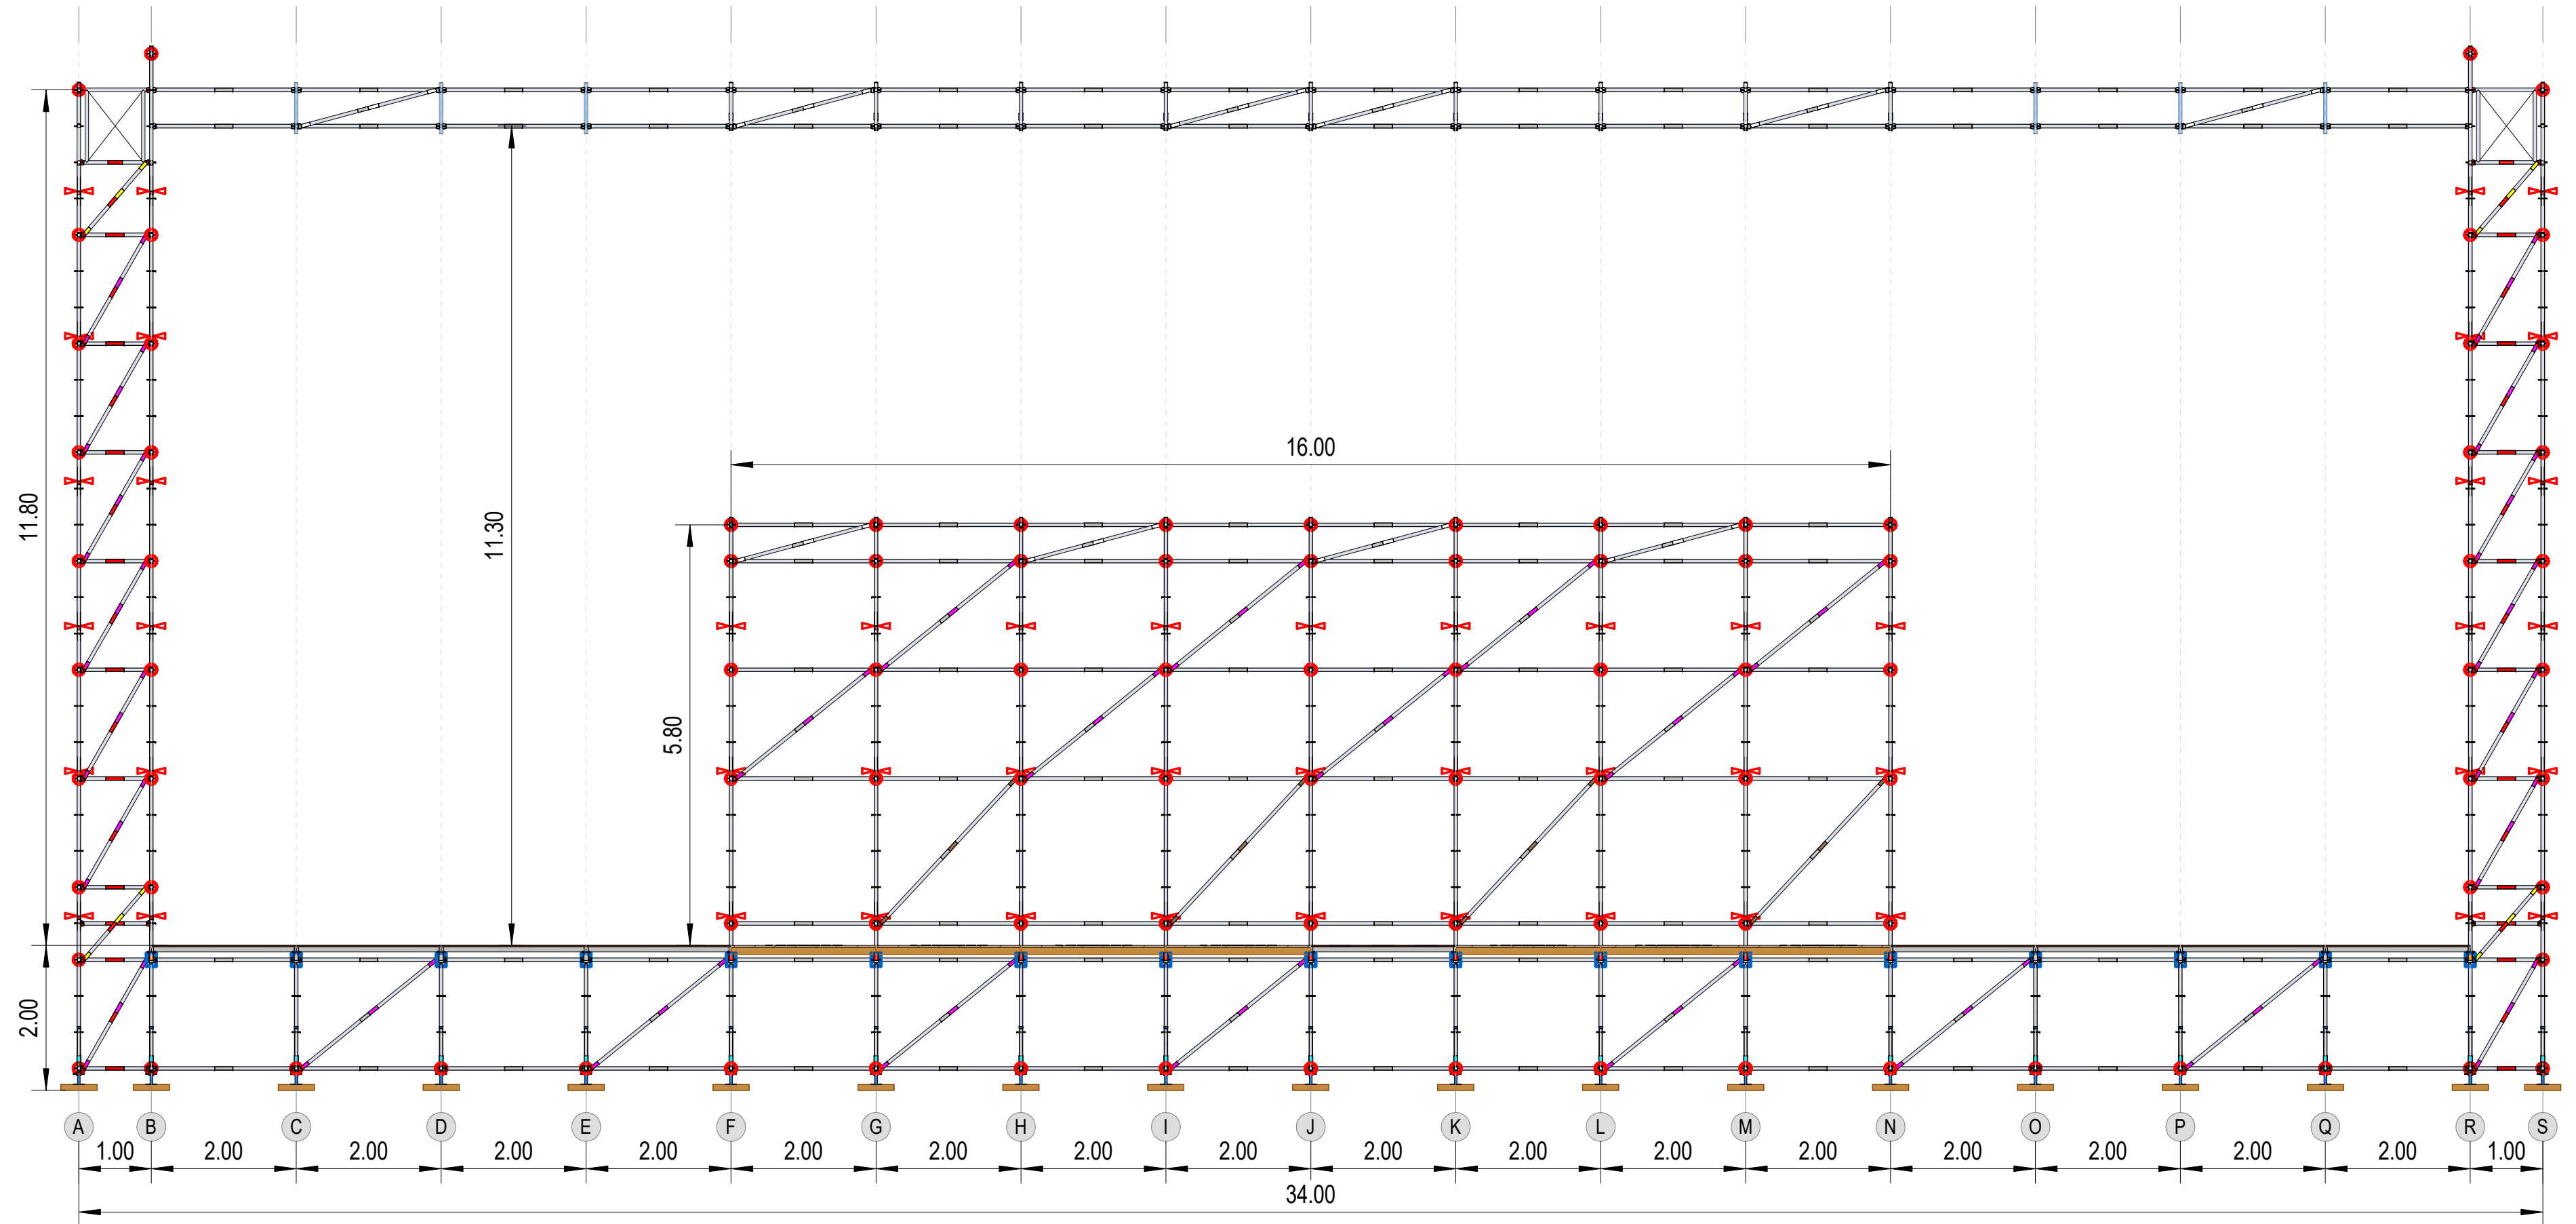

Schnitt 8

REV	DATE	DESCRIPTION
REVISION		

Red Stage Project Number 24946 Project Address Openair Gampel 2025 Gampel	Drawing Number M1014		Index
	Drawing Name Längsschnitt 8		
	Drawing Date 17.06.2025	Drawn by HARDER	Checked by WITTMER
	Scale 1 : 100	Format A3	
Montage			
Address Nüsslí (Schweiz) AG Hüttwilen / Lys		Telephone +41 52 748 22 11	Fax +41 52 748 22 00
Email huettwilen@nussli.com		Homepage www.nussli.com	

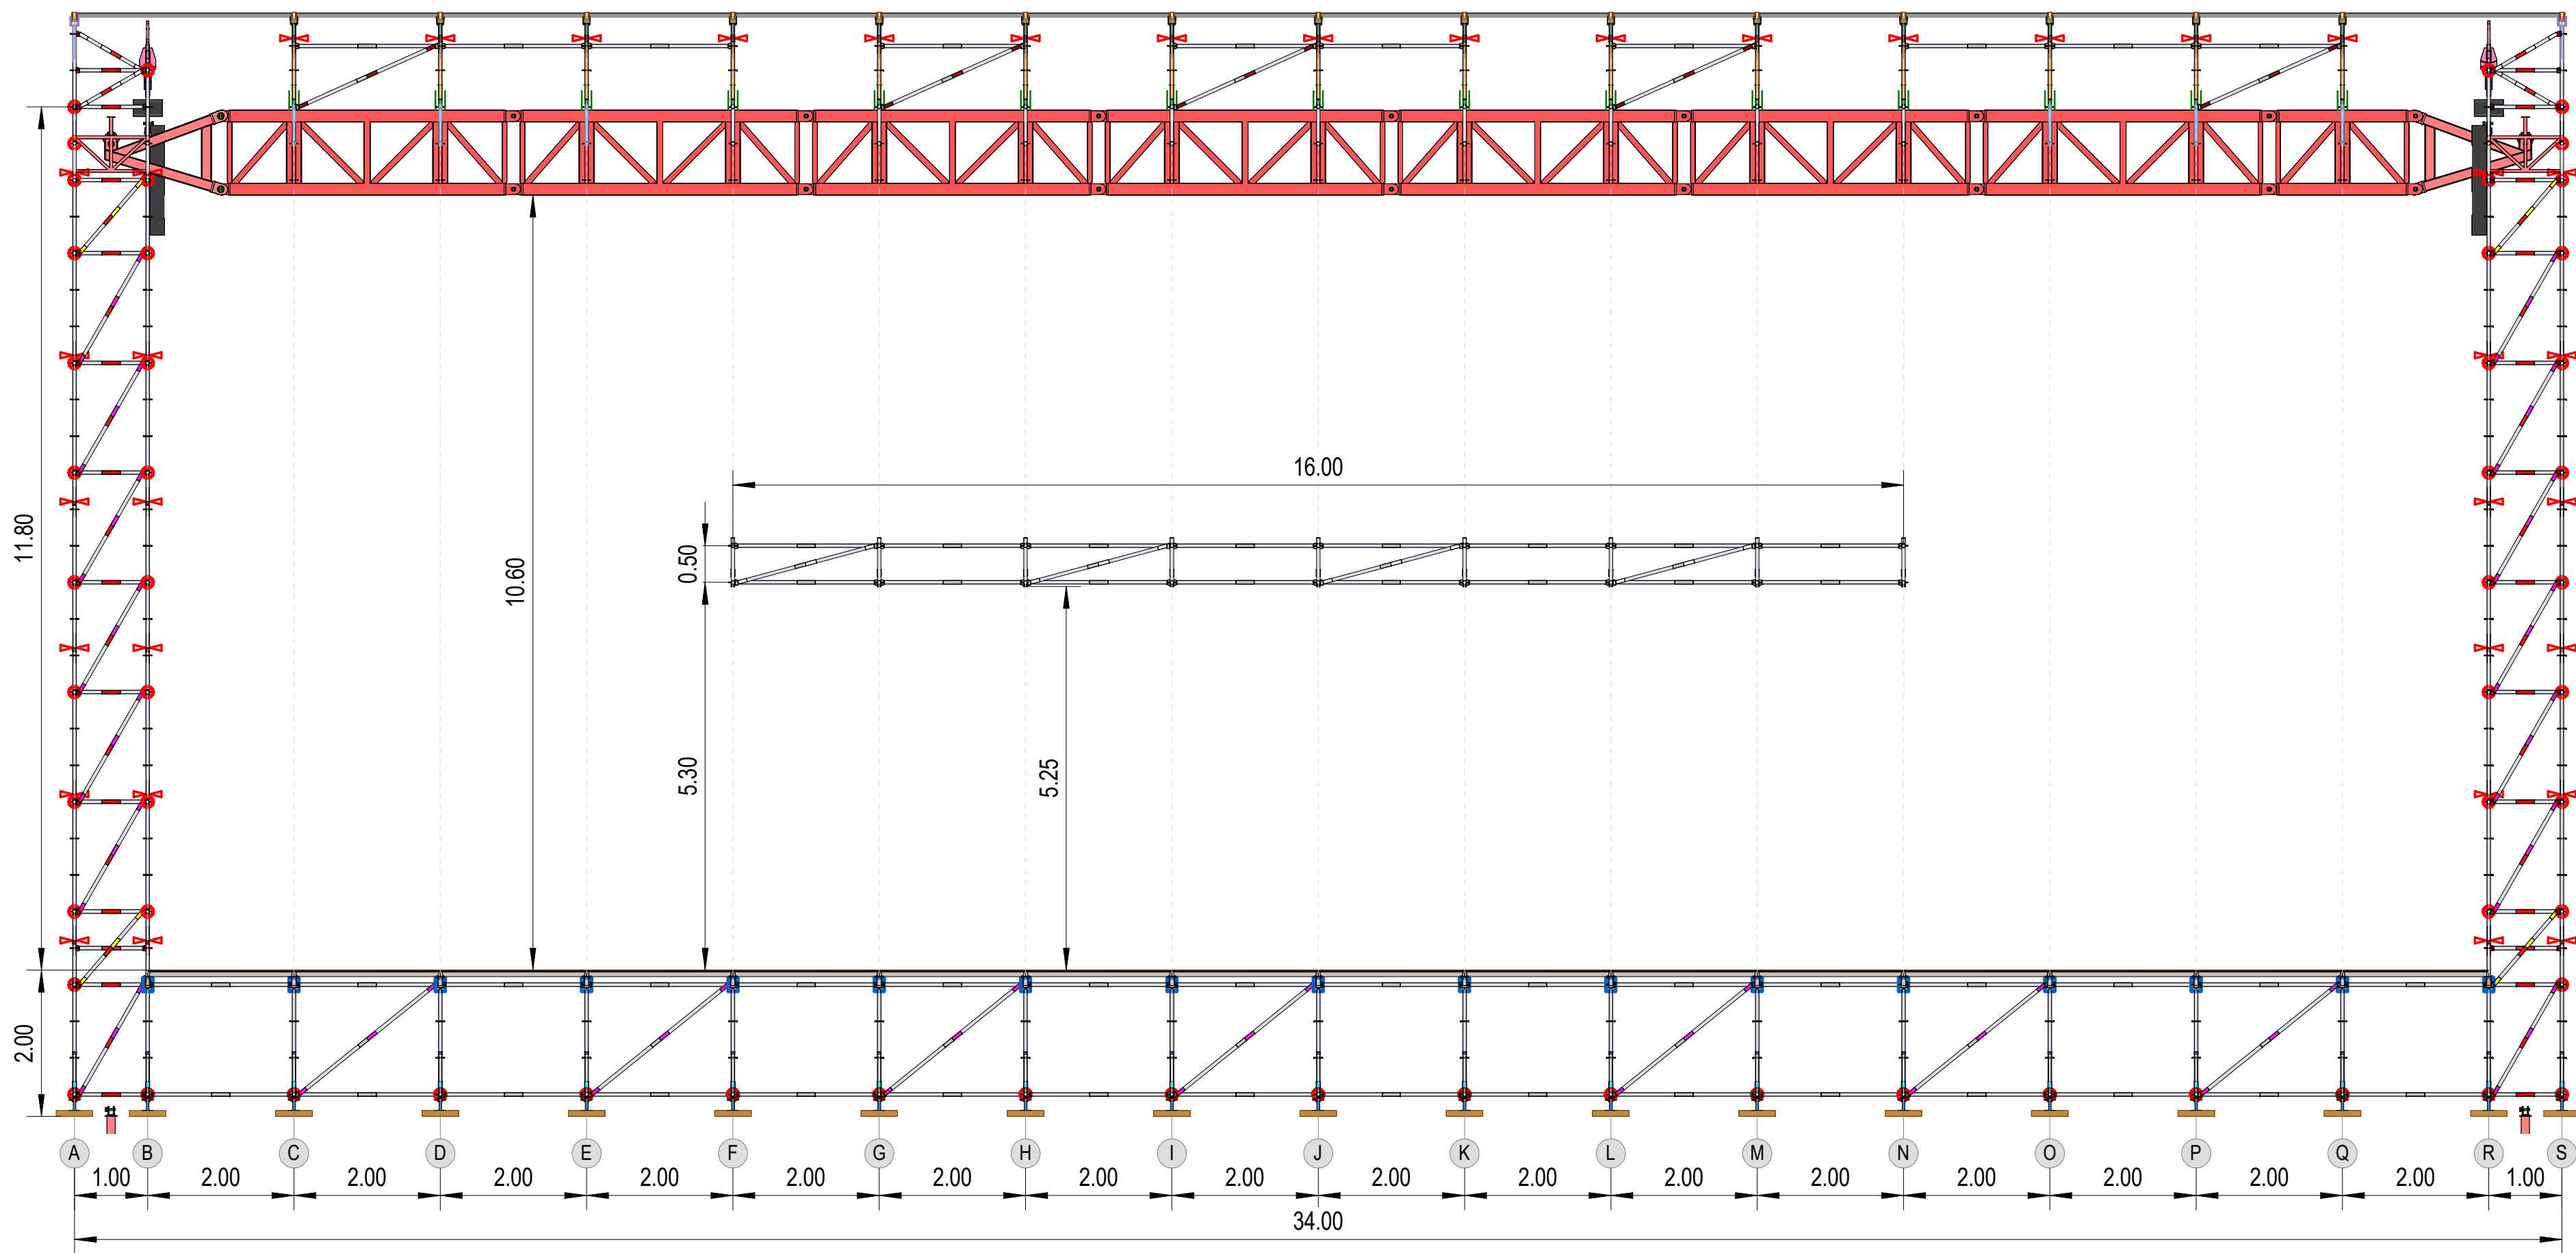


Schnitt 9

REV	DATE	DESCRIPTION
REVISION		

Red Stage Project Number 24946 Project Address Openair Gampel 2025 Gampel	Drawing Number M1015	Index
	Drawing Name Längsschnitt 9	
	Drawing Date 17.06.2025	Drawn by HARDER
	Scale 1 : 100	Checked by WITTMER
Montage		
Address Nüssli (Schweiz) AG Hüttwilen / Lys	Hauptstrasse 36 8536 Hüttwilen Switzerland	Telephone +41 52 748 22 11 Fax +41 52 748 22 00 Email huettwilen@nussli.com Homepage www.nussli.com

NÜSSLİ

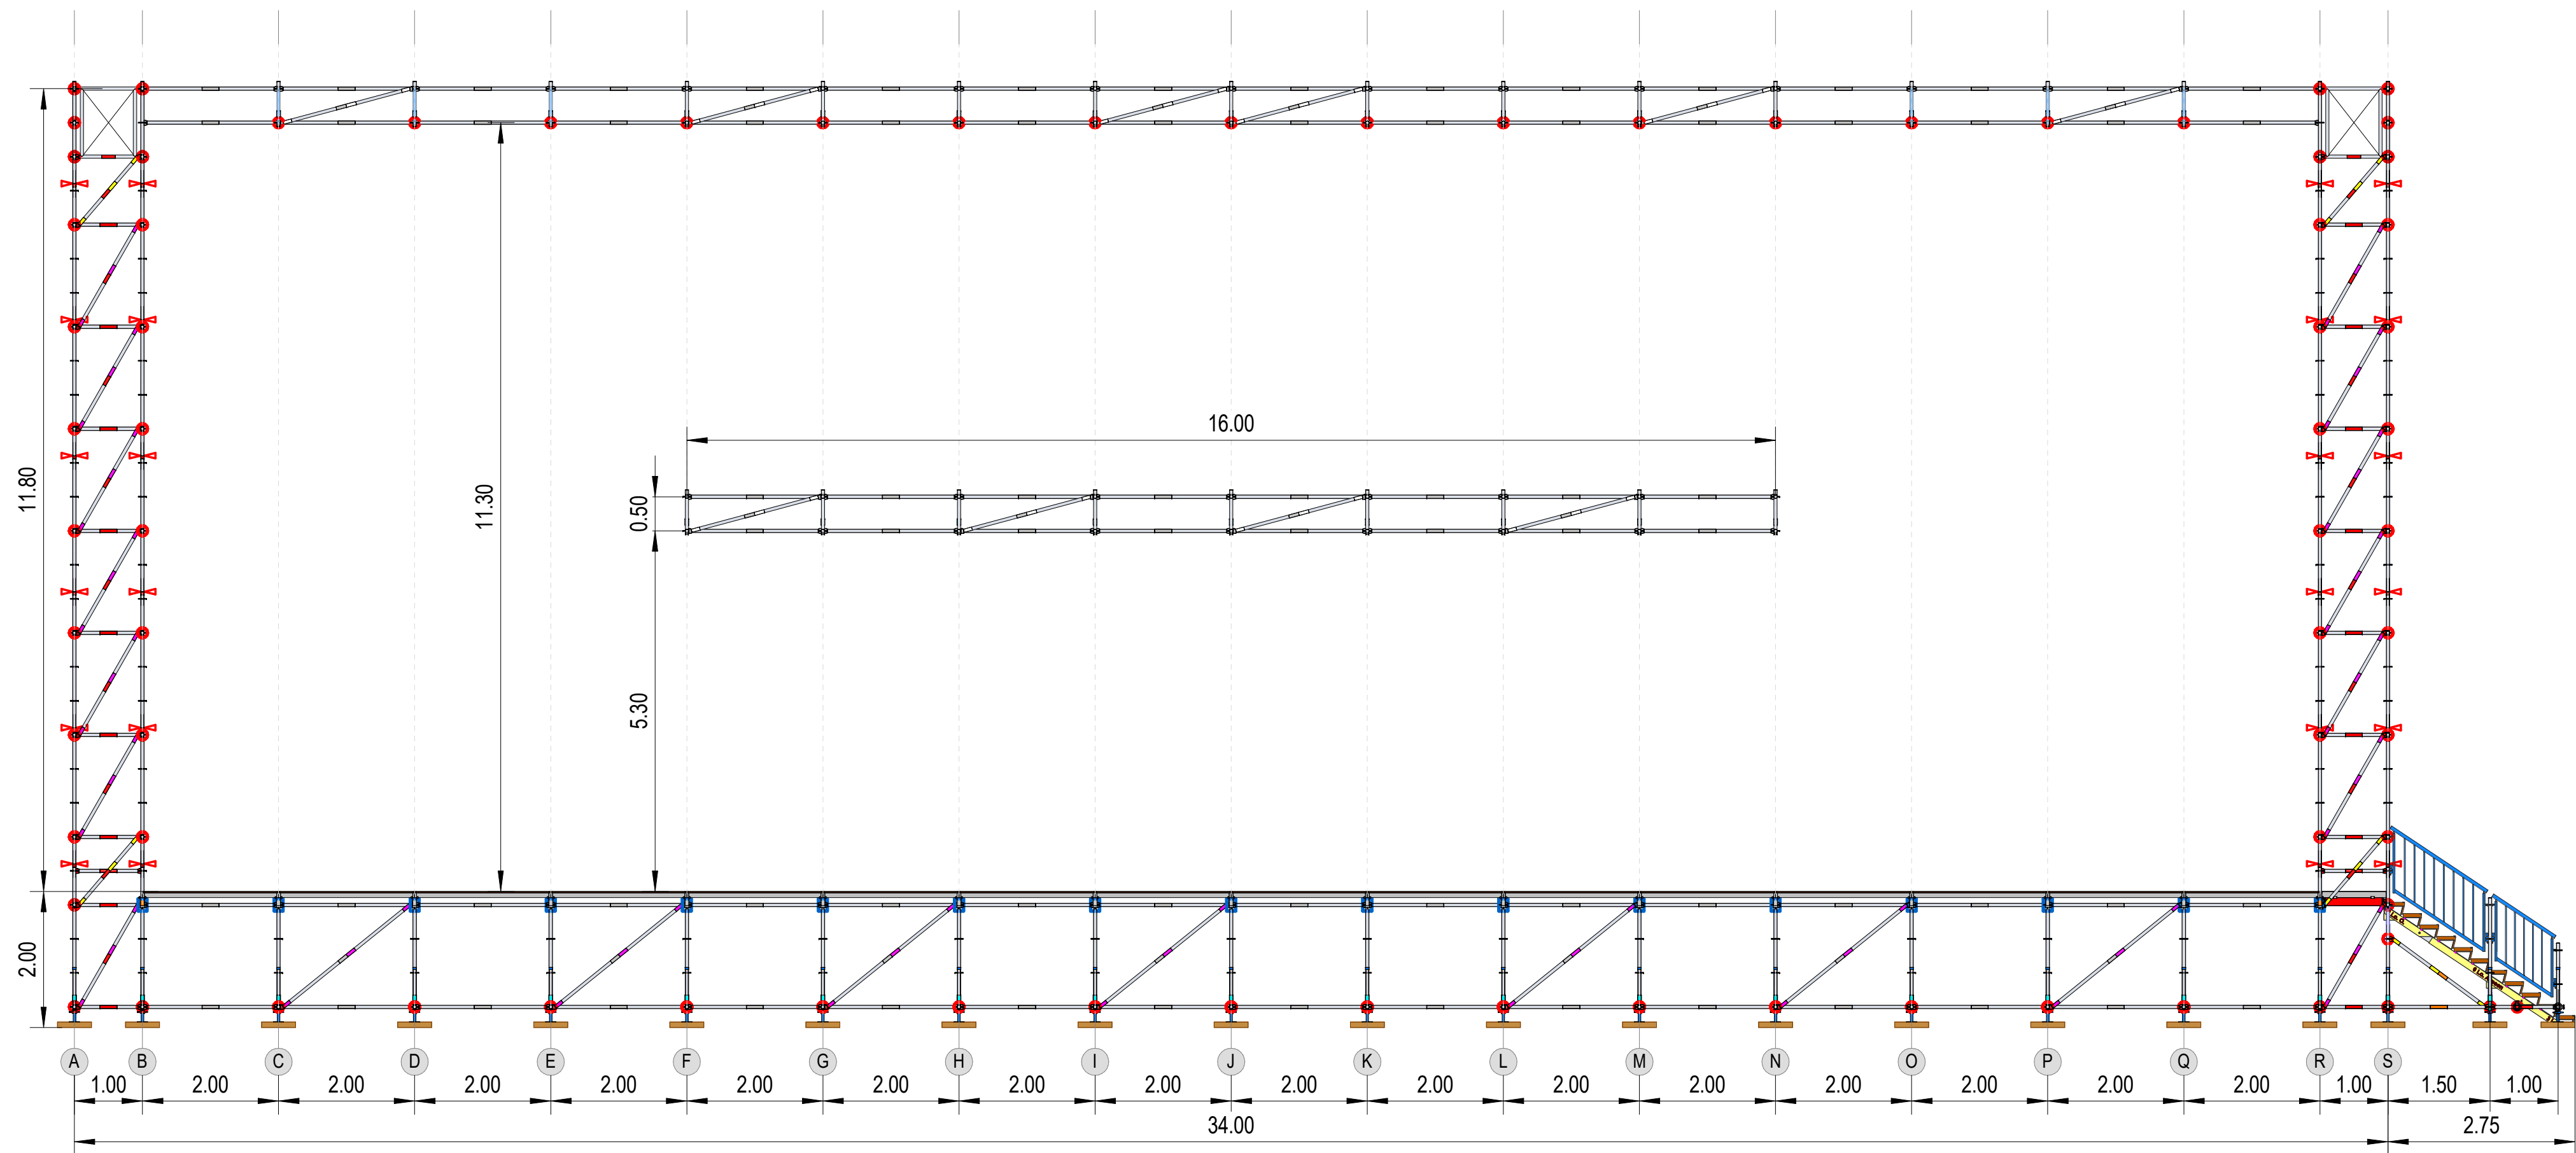

Schnitt 10


REV	DATE	DESCRIPTION
REVISION		

Red Stage Project Number 24946 Project Address Openair Gampel 2025 Gampel	Drawing Number M1016	Index
	Drawing Name Längsschnitt 10	
	Drawing Date 17.06.2025	Drawn by HARDER
	Scale 1 : 100	Checked by WITTWER
	Montage	
Address Nüssli (Schweiz) AG Hüttwilen / Lys	Hauptstrasse 36 8536 Hüttwilen Switzerland	Telephone +41 52 748 22 11 Fax +41 52 748 22 00 Email huettwilen@nussli.com Homepage www.nussli.com



Red Stage Project Number 24946 Project Address Openair Gampel 2025 Gampel	Drawing Number M1017		Index
	Drawing Name Längsschnitt 11		
	Drawing Date 17.06.2025	Drawn by HARDER	Checked by WITTWER
	Scale 1 : 100	Format A3	
	Montage		
Address: Nüssli (Schweiz) AG Hauptstrasse 36 8536 Hüttwilen Telephone +41 52 748 22 11 Fax +41 52 748 22 00 Email huettwilen@nussli.com Homepage www.nussli.com			

ITSUN

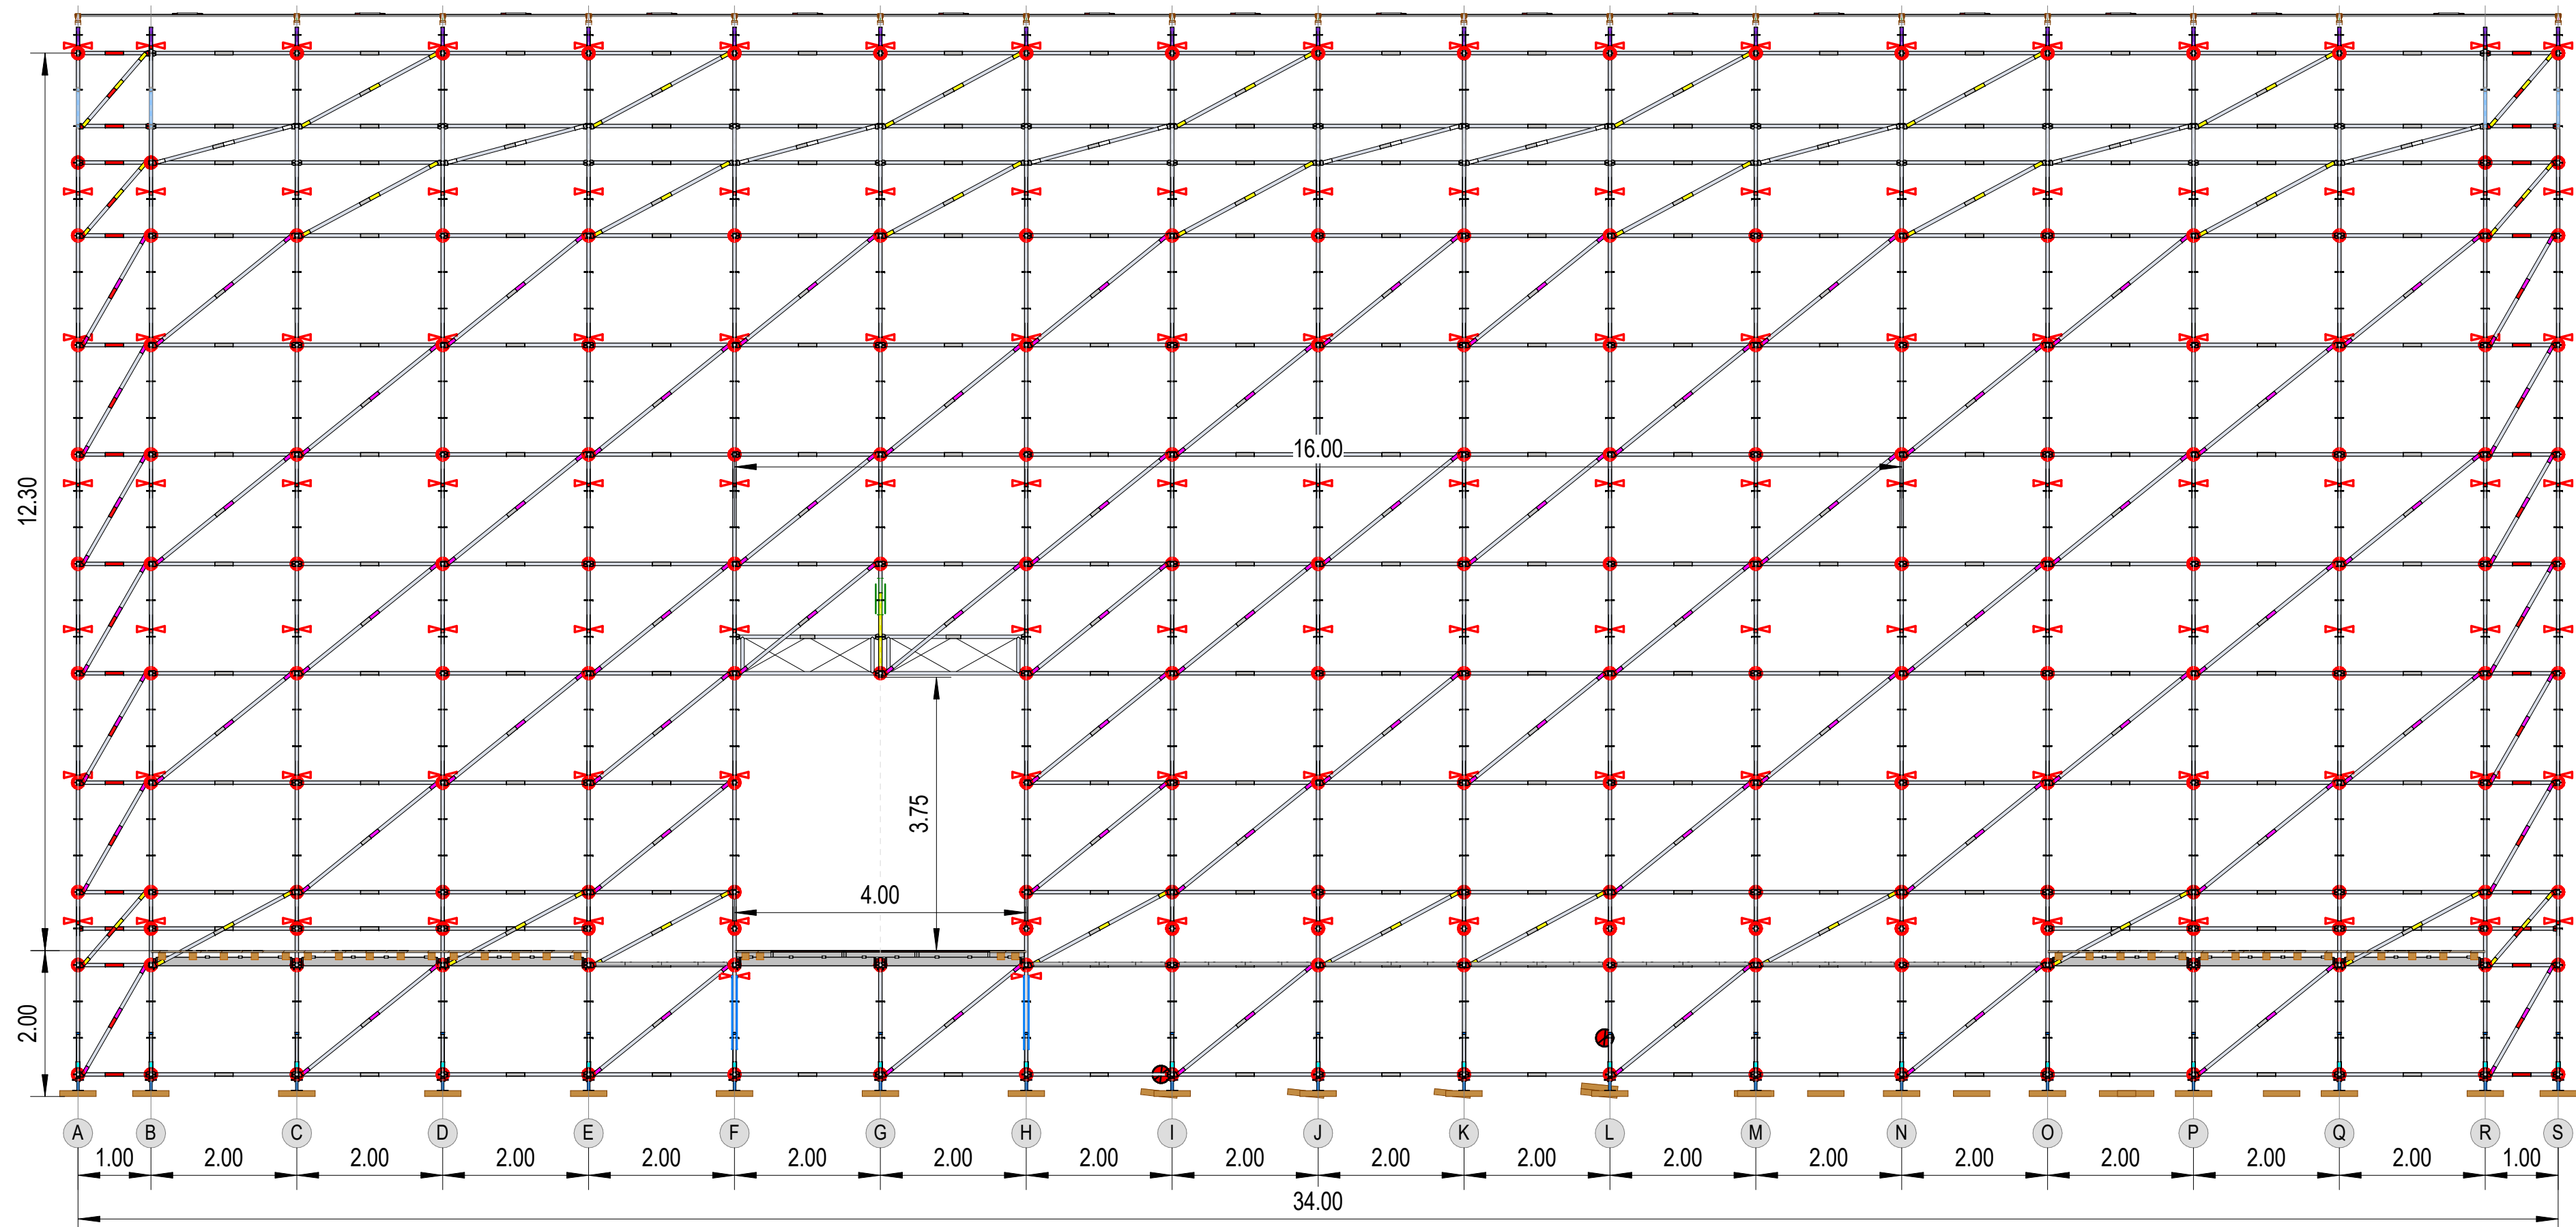


Schnitt 12


REV	DATE	DESCRIPTION
REVISION		

Red Stage Project Number 24946 Project Address Openair Gampel 2025 Gampel	Drawing Number M1018		Index
	Drawing Name Längsschnitt 12		
	Drawing Date 17.06.2025	Drawn by HARDER	Checked by WITTMER
	Scale 1 : 100	Format A3	
	Montage		
Address Nüssli (Schweiz) AG Hüttwilen / Lys	Hauptstrasse 36 8536 Hüttwilen Switzerland	Telephone +41 52 748 22 11	Fax +41 52 748 22 00
Email huettwilen@nussli.com		Homepage www.nussli.com	

NÜSSLI

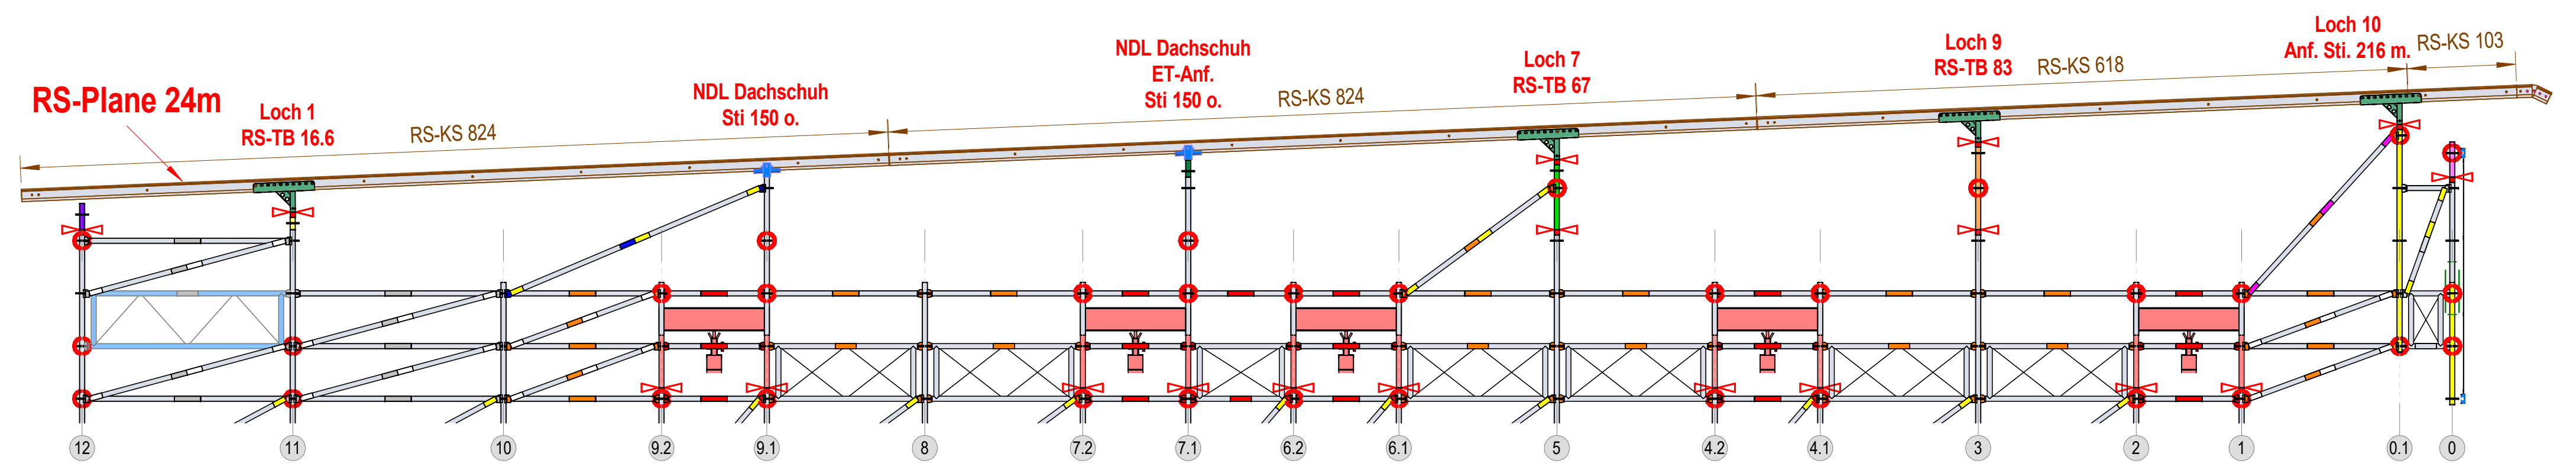

Schnitte Aussen

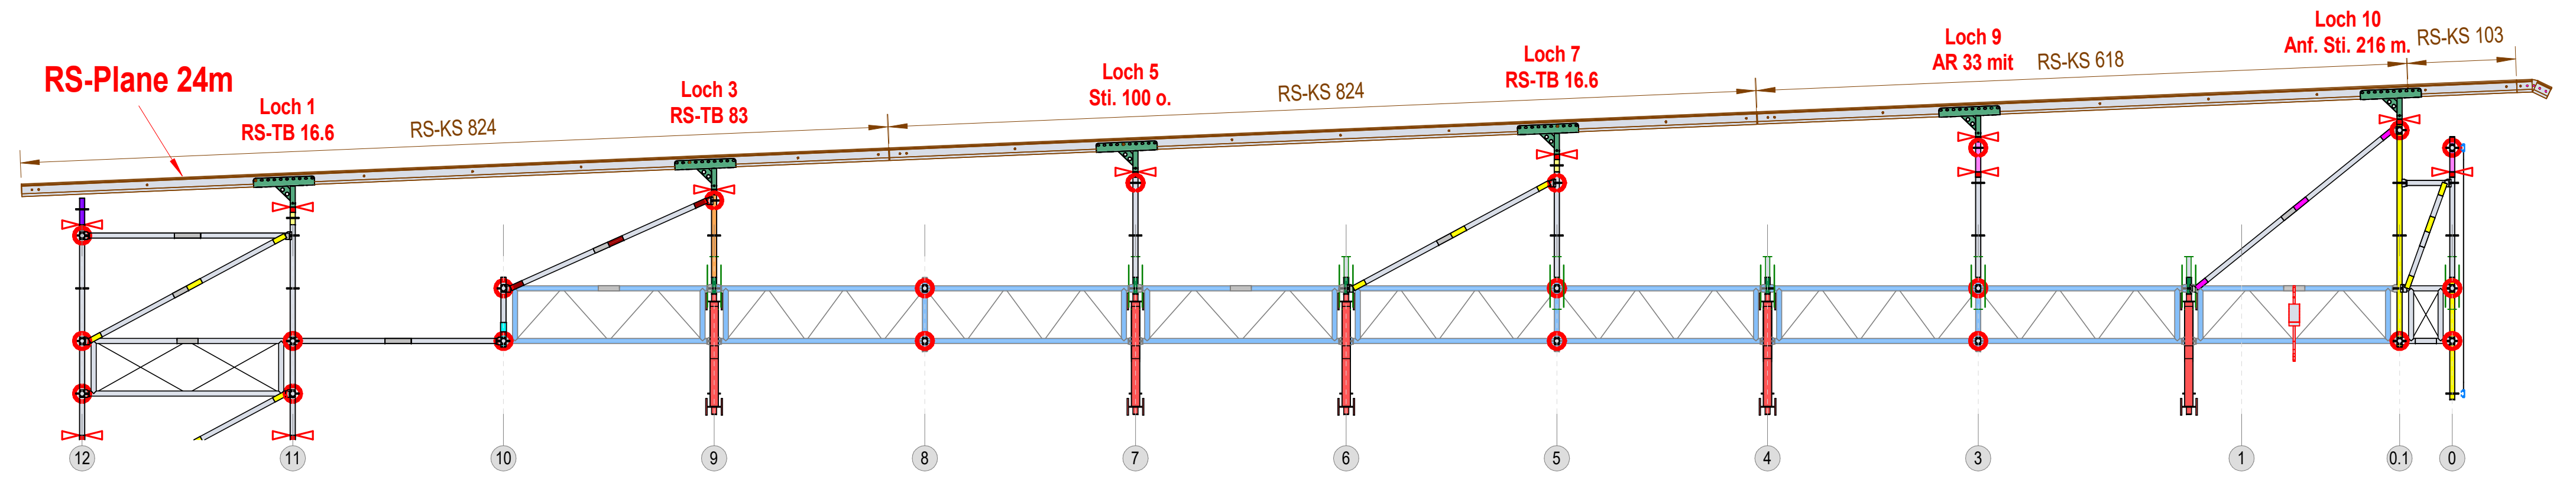

Schnitte Innen

REV	DATE	DESCRIPTION
REVISION		

Red Stage

Project Number
24946

Project Address
Openair Gampel 2025
Gampel

Drawing Number
M1019

Drawing Name
Dachschienen

Drawing Date 17.06.2025	Drawn by HARDER	Checked by WITTMER
Scale 1 : 60	Format A3	

Montage

Address
Nüssli (Schweiz) AG
Hüttwilen / Lys



Hauptstrasse 36
8536 Hüttwilen
Switzerland

Telephone +41 52 748 22 11

Fax +41 52 748 22 00

Email huettwilen@nussli.com

Homepage www.nussli.com

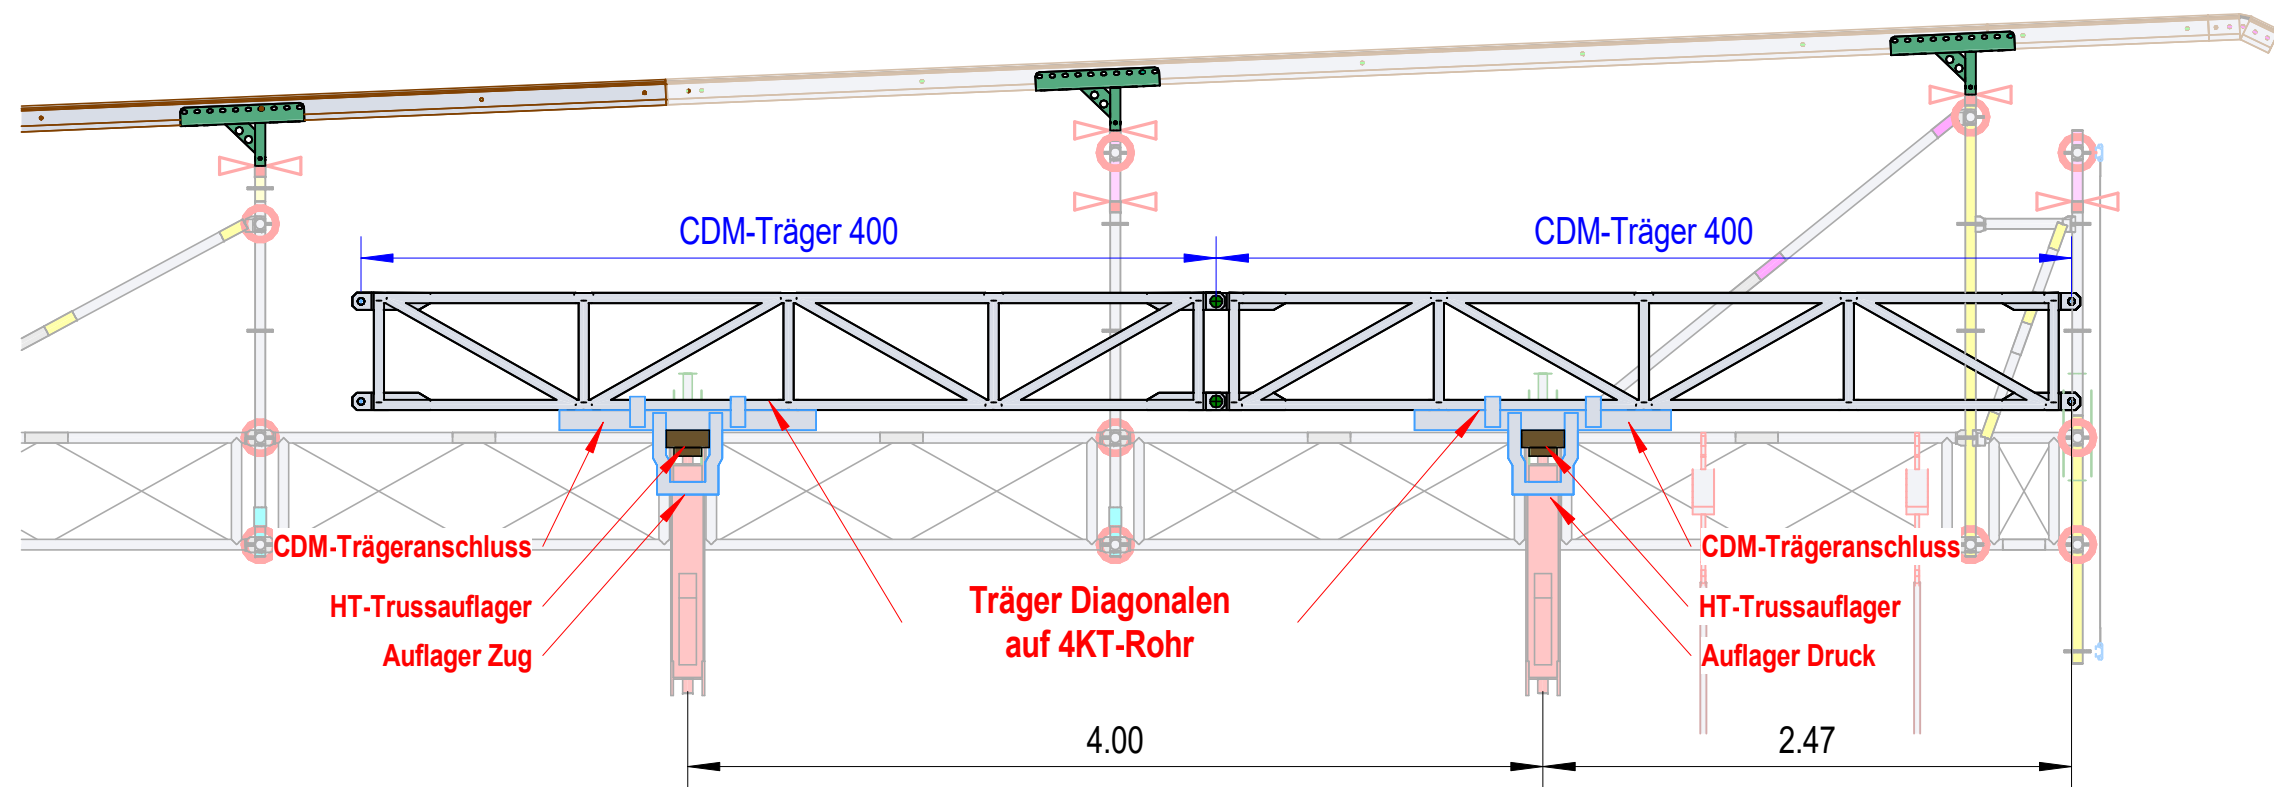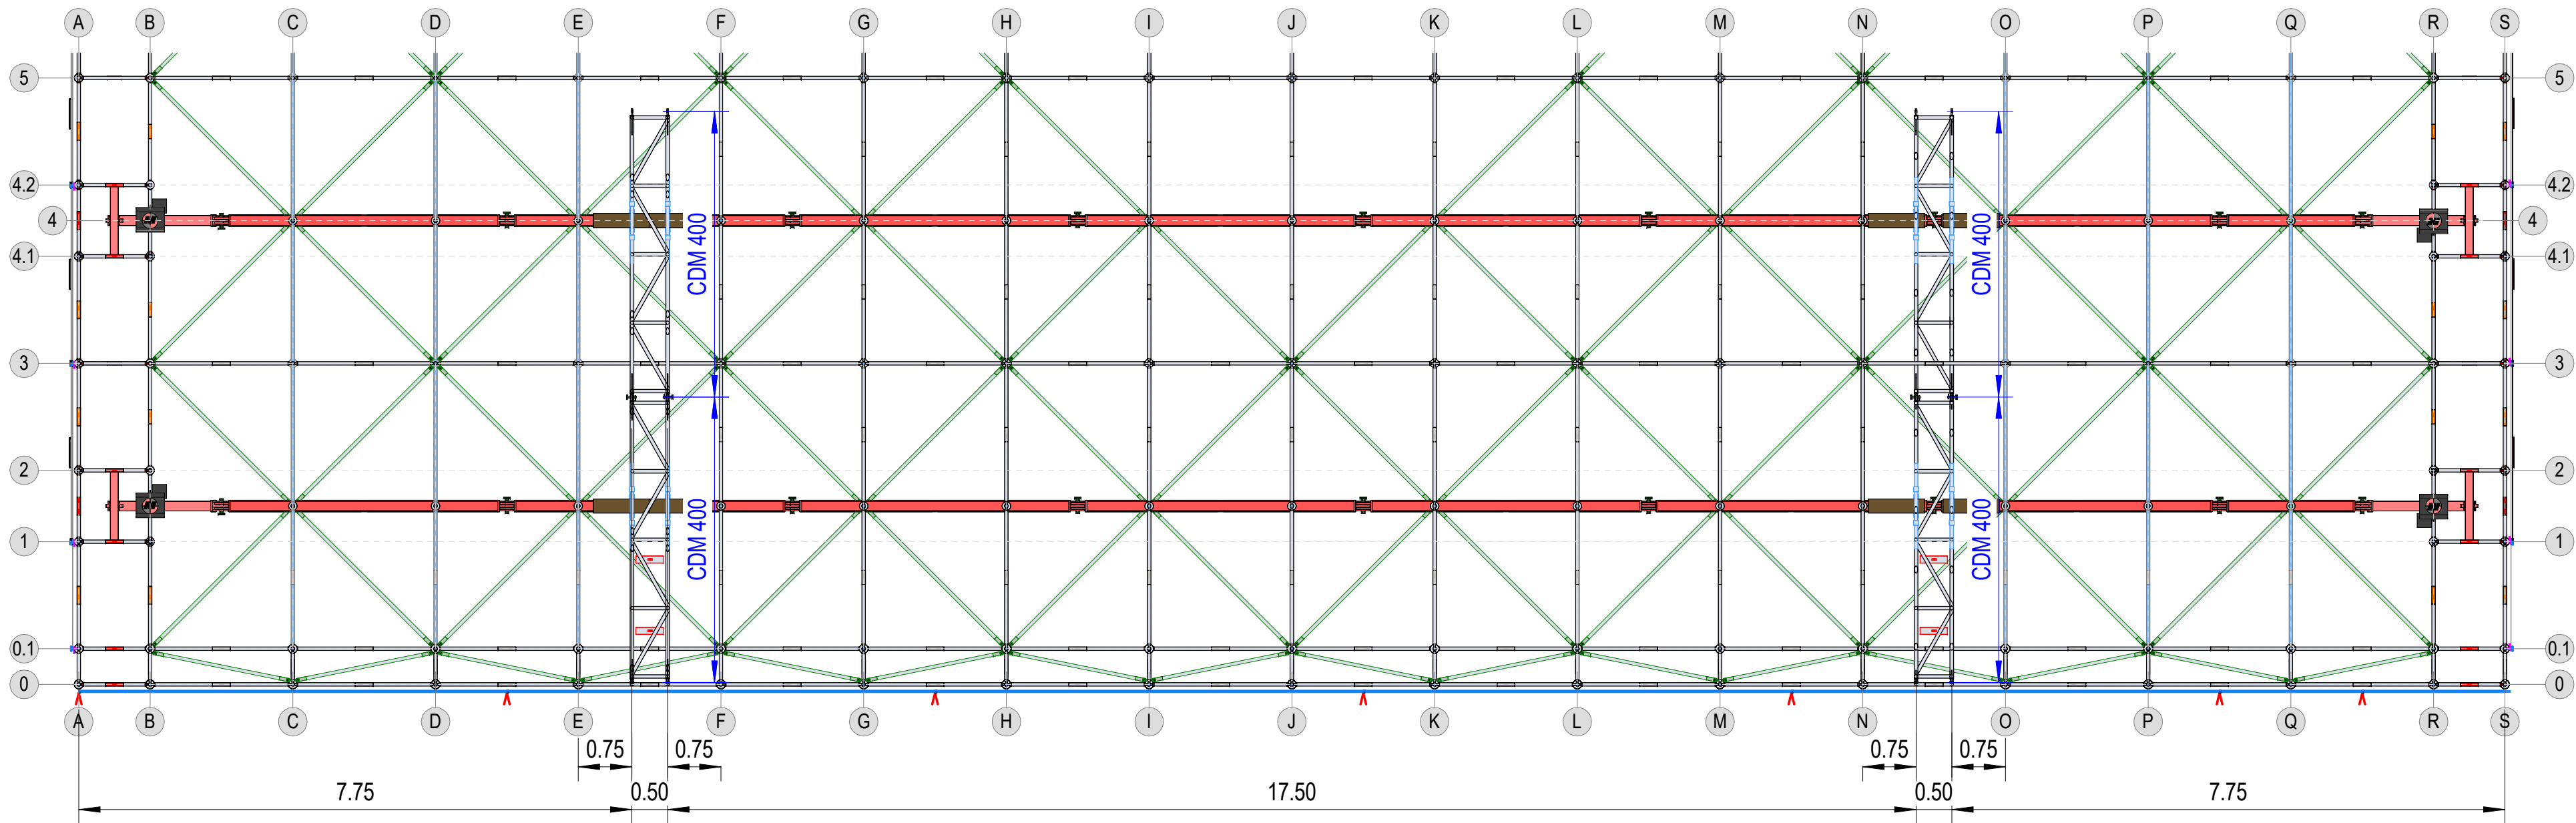

REV	DATE	DESCRIPTION
REVISION		

Red Stage


Project Number
24946
Project Address
Openair Gampel 2025
Gampel

Address Nüssli (Schweiz) AG Hauptstrasse 36 8536 Hüttwilen Switzerland Telephone +41 52 748 22 11 Fax +41 52 748 22 00 Email huettwilen@nussli.com Homepage www.nussli.com


Drawing Number M1020		Index
Drawing Name PA Träger		
Drawing Date 17.06.2025	Drawn by HARDER	Checked by WITTEW
Scale Wie angezeigt	Format A3	
Montage		

NÜSSLİ





RS-Plane 24m

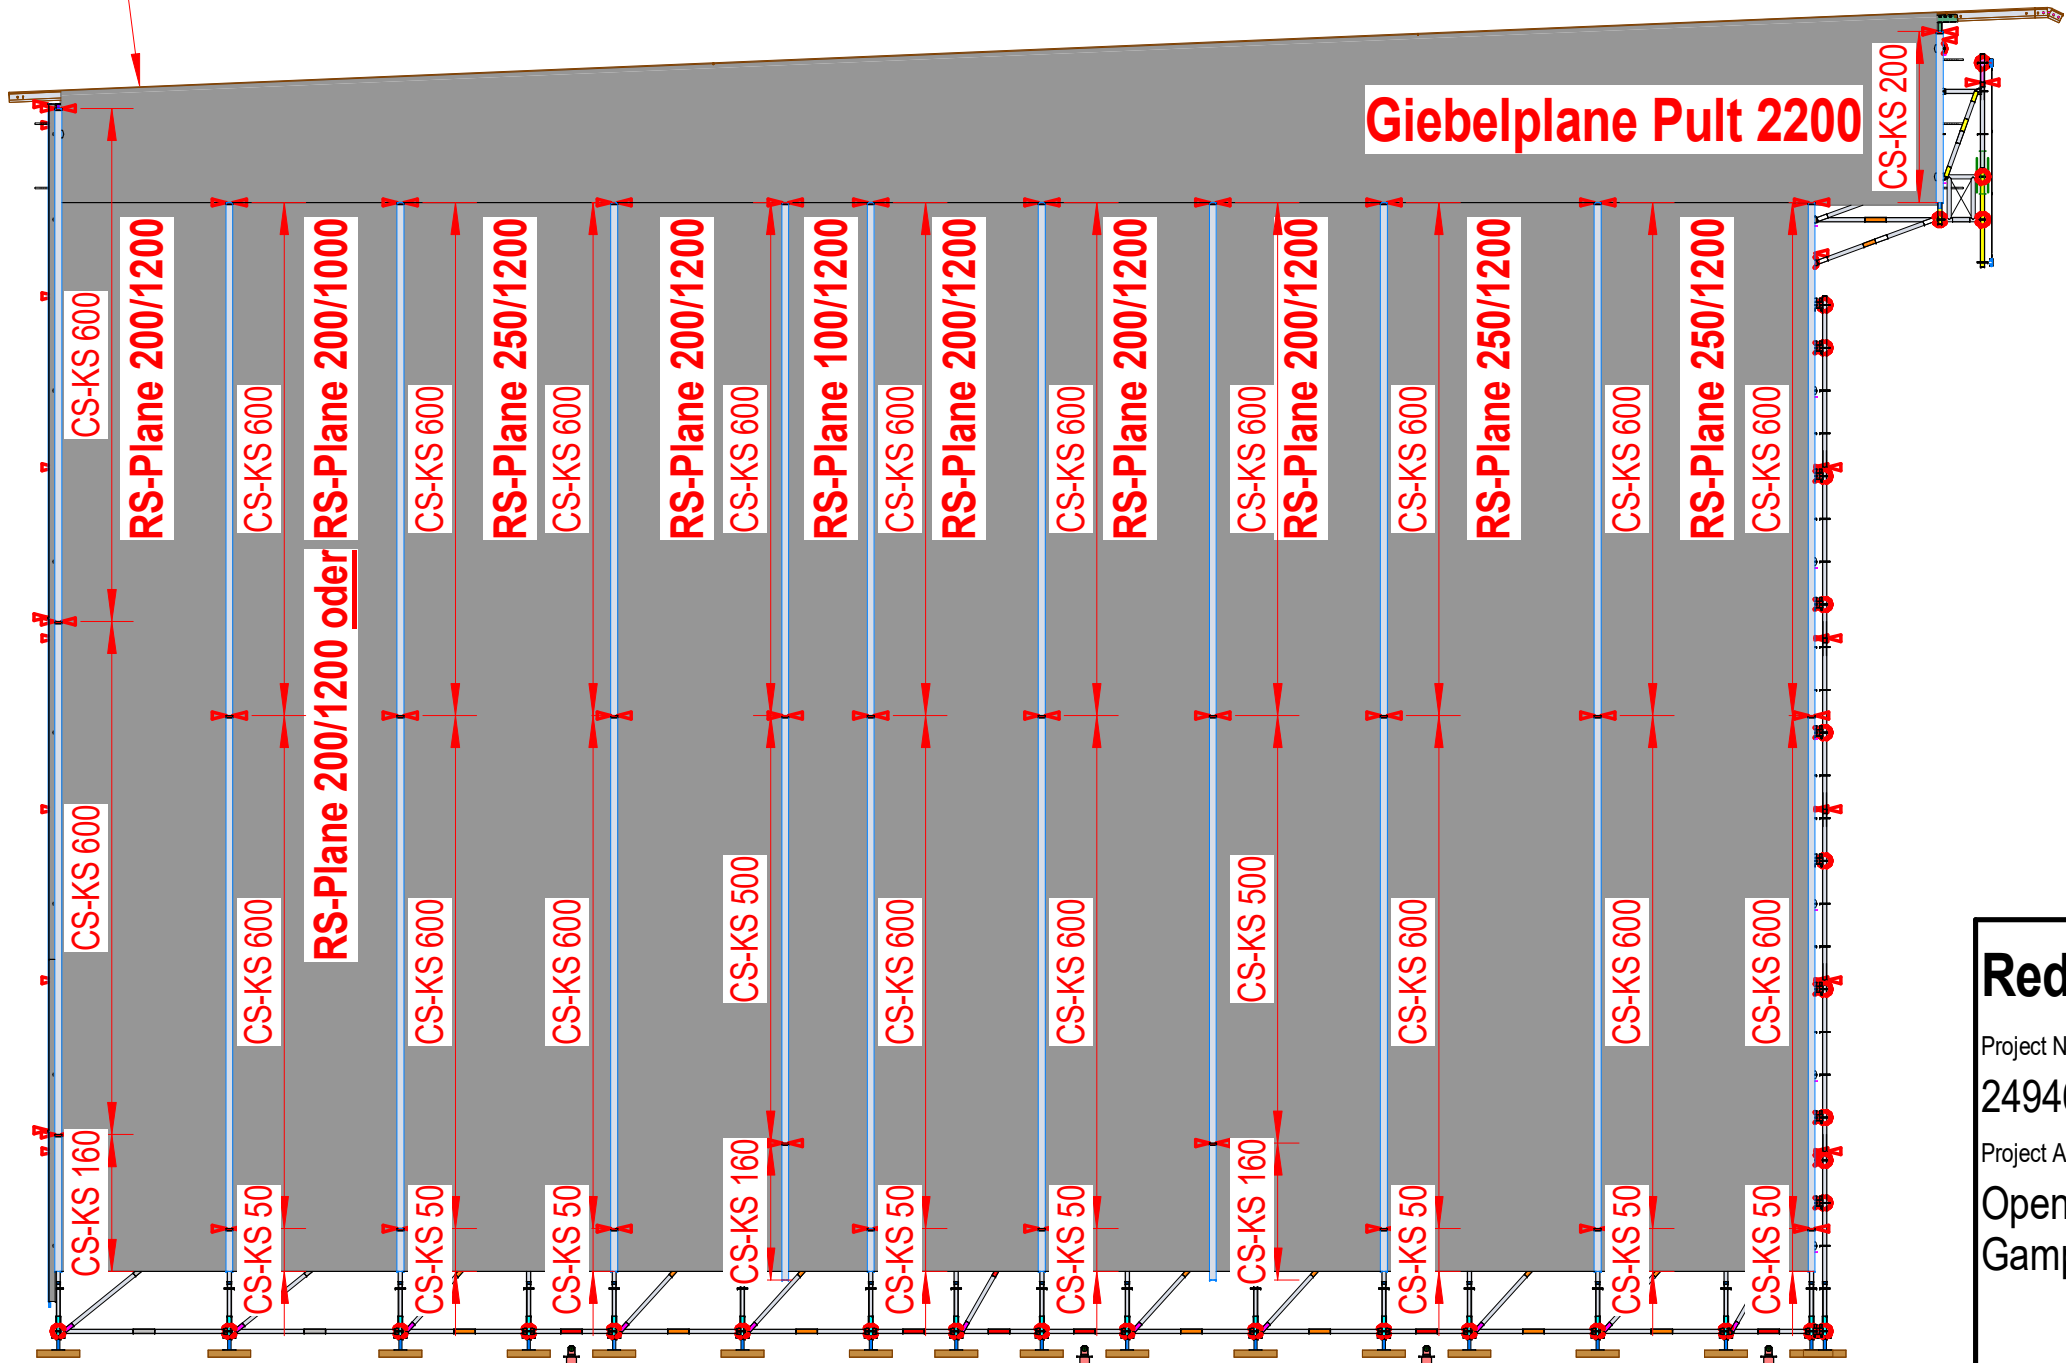

REV	DATE	DESCRIPTION
REVISION		

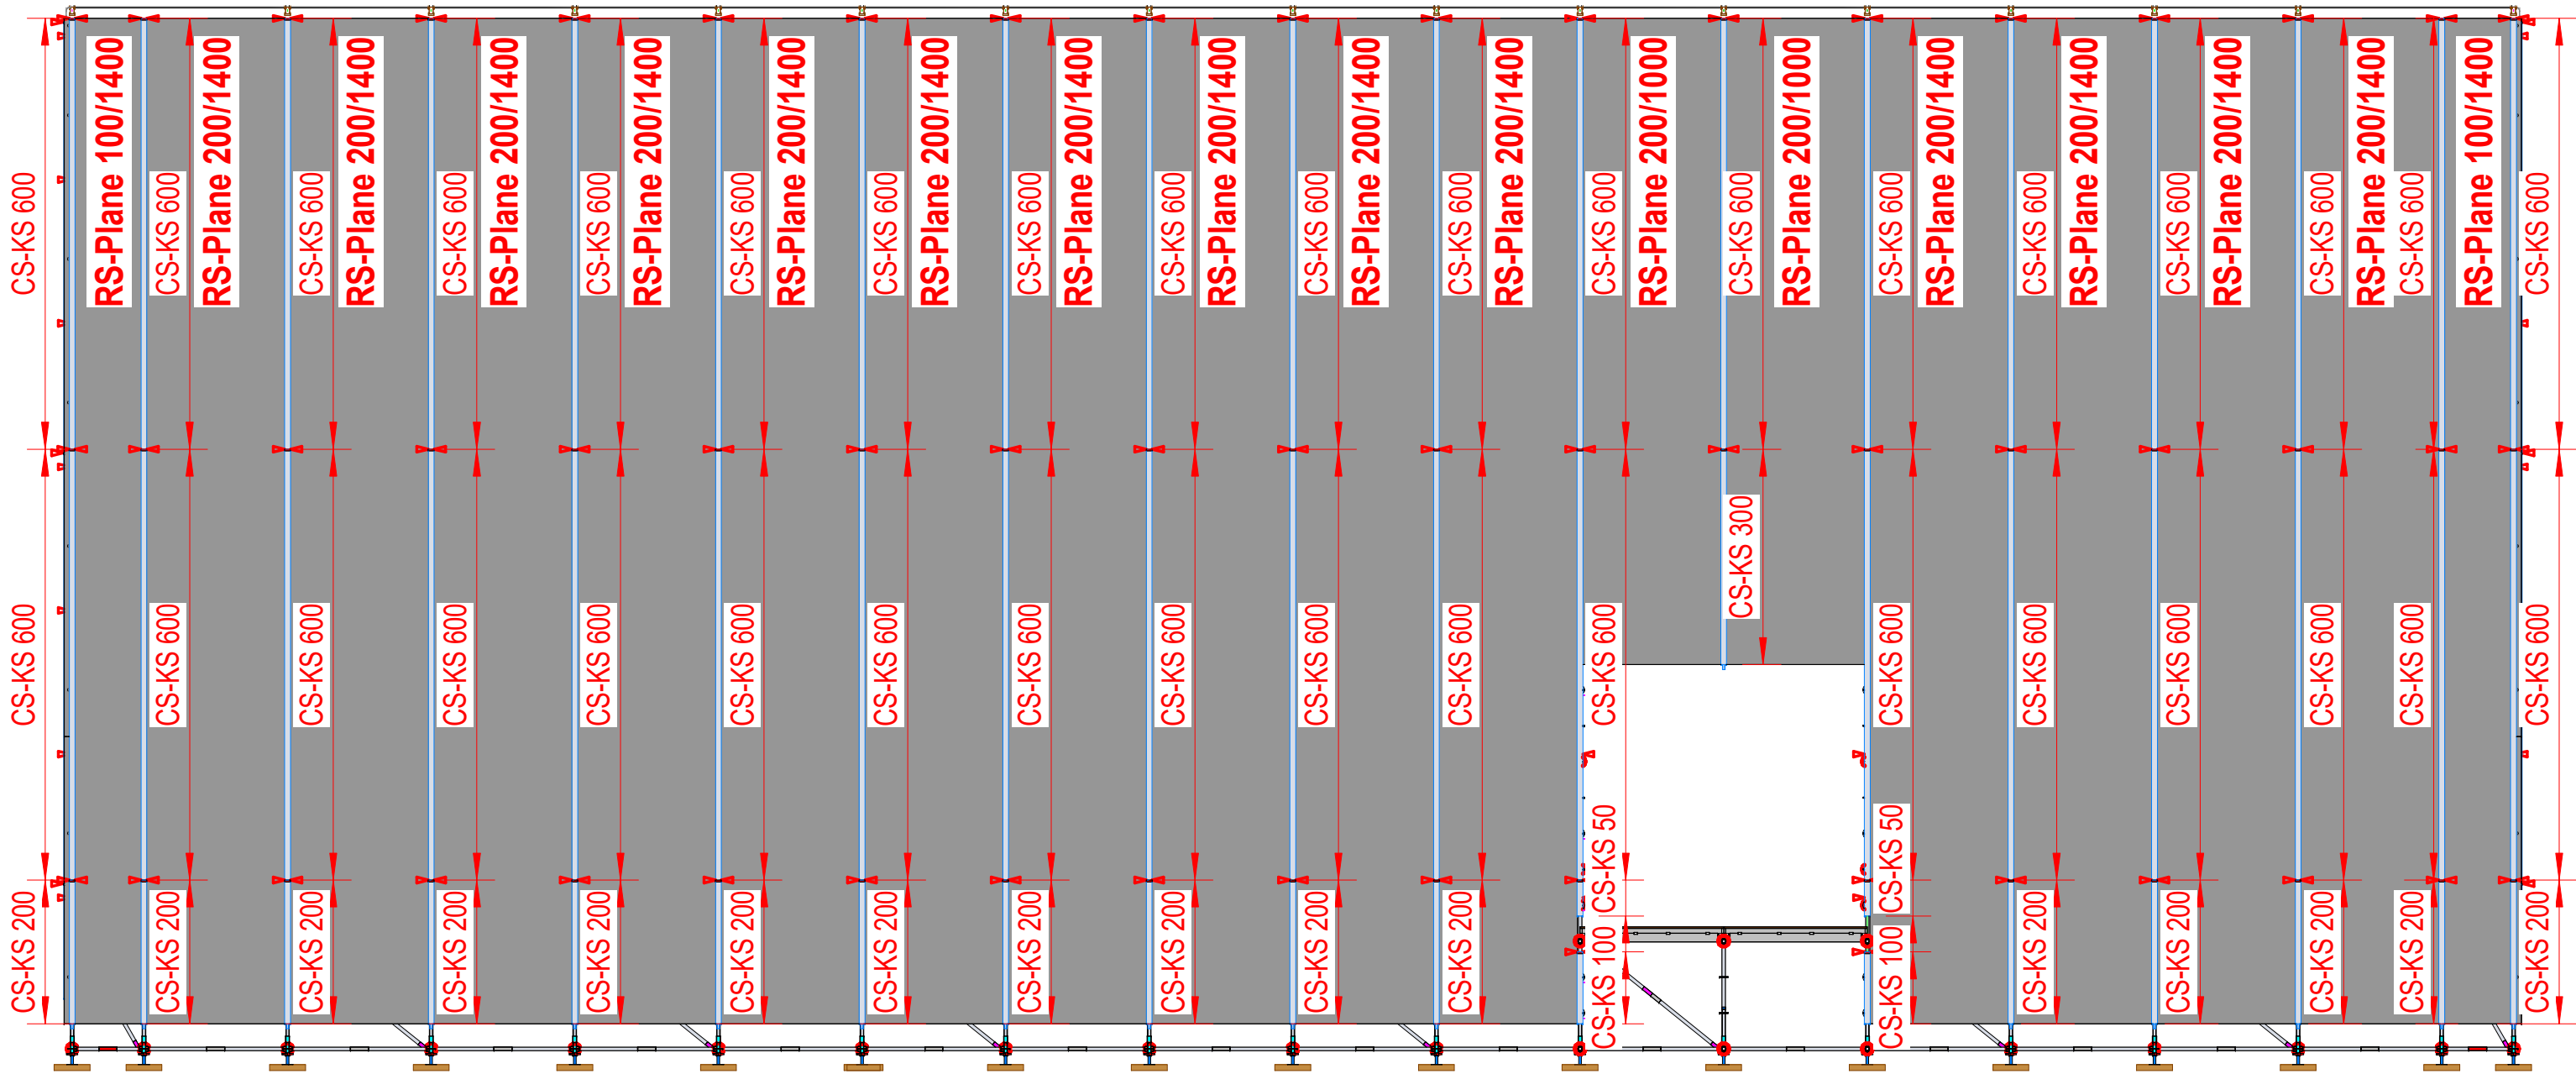

Red Stage Project Number 24946 Project Address Openair Gampel 2025 Gampel		Drawing Number M1021		Index
		Drawing Name Verkleidung		
		Drawing Date 17.06.2025	Drawn by HARDER	Checked by WITTWER
		Scale 1 : 125	Format A3	
Address Nüssli (Schweiz) AG Hüttwilen / Lys Telephone +41 52 748 22 11		Montage		
		Fax +41 52 748 22 00 Email huettwilen@nussli.com Homepage www.nussli.com		

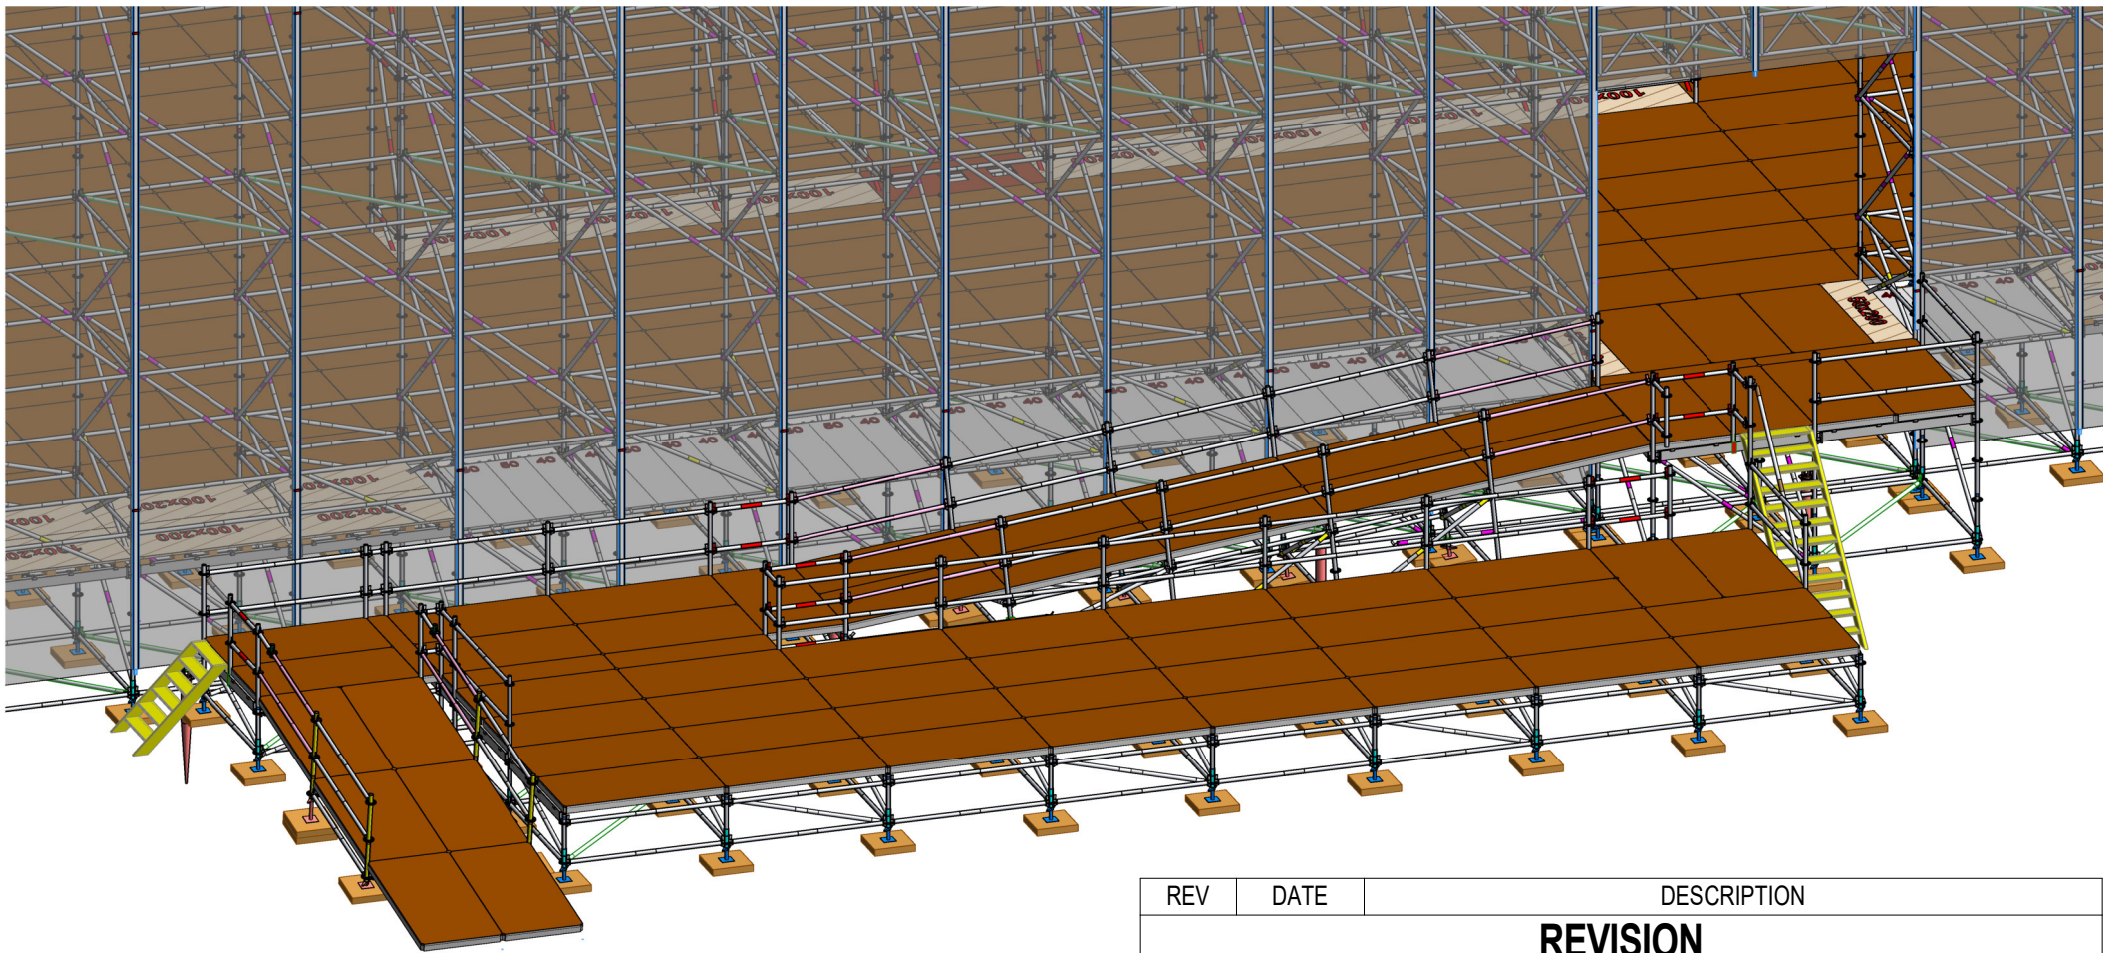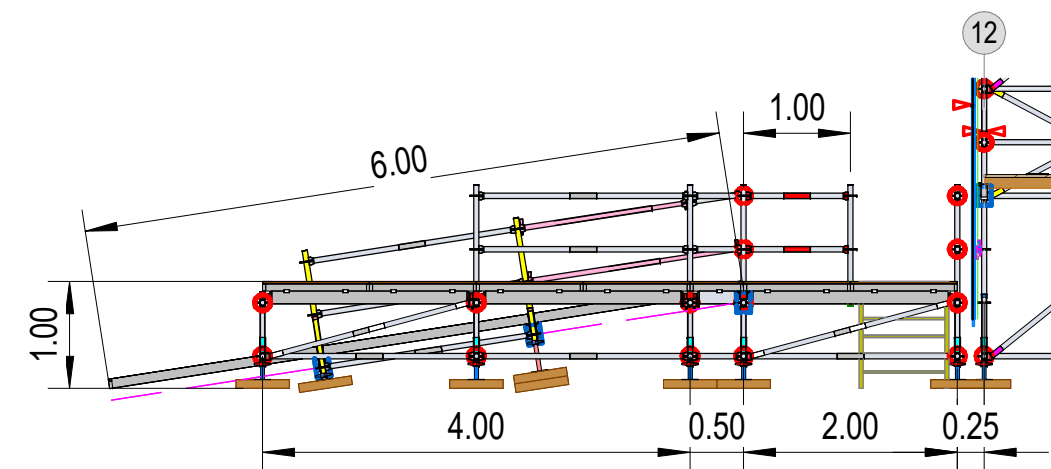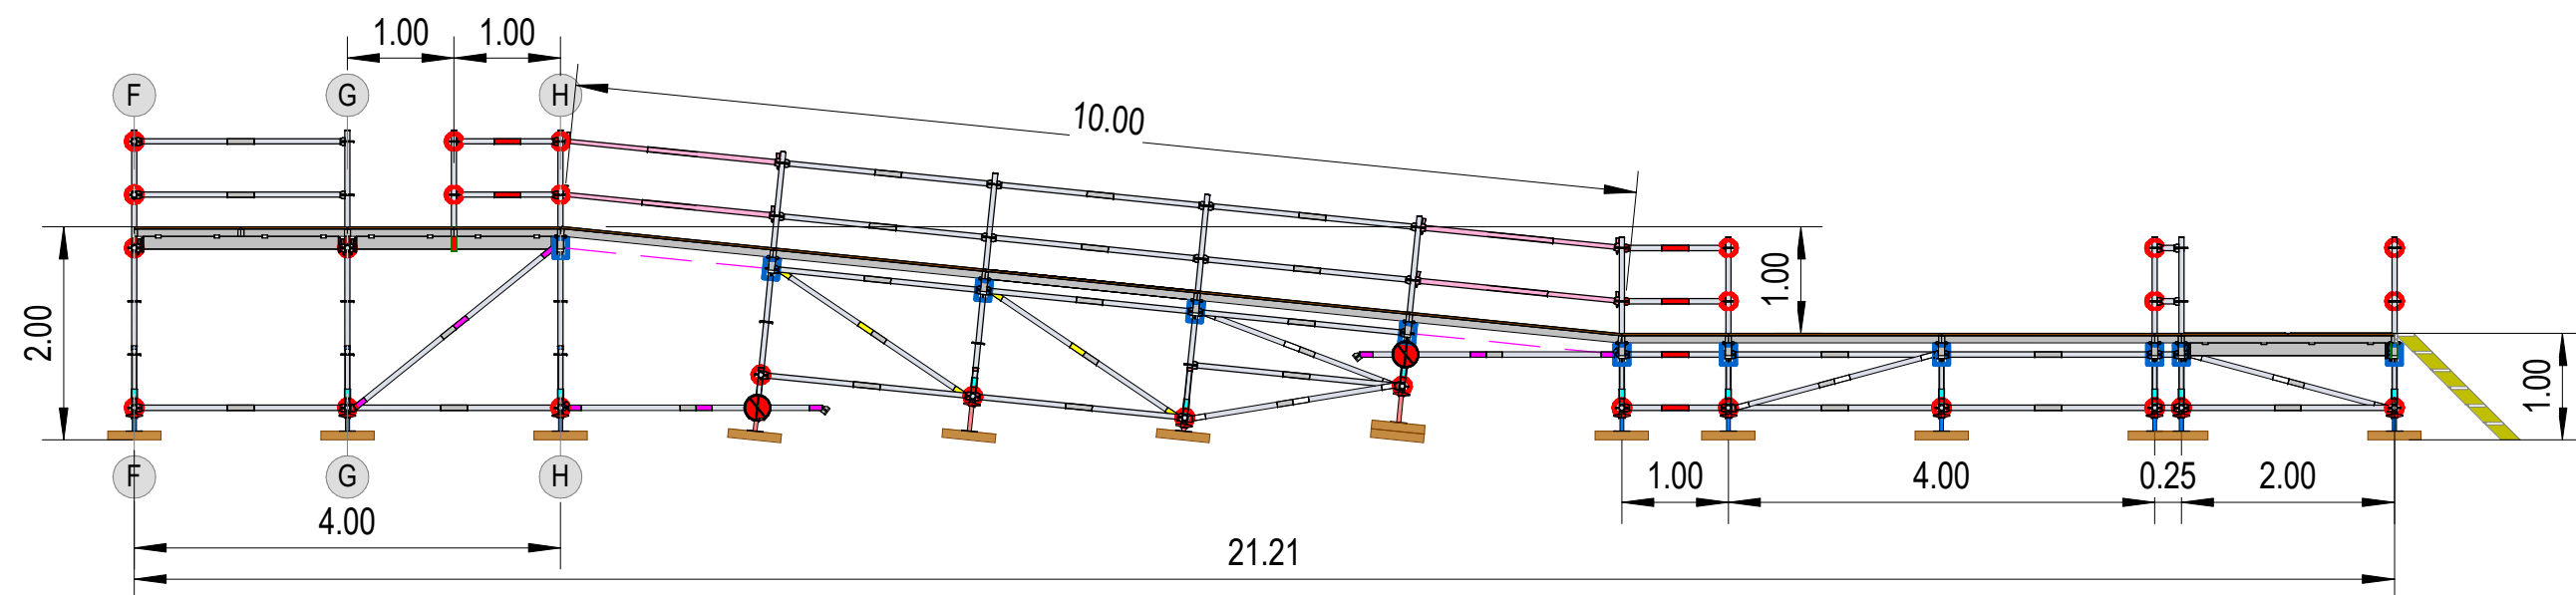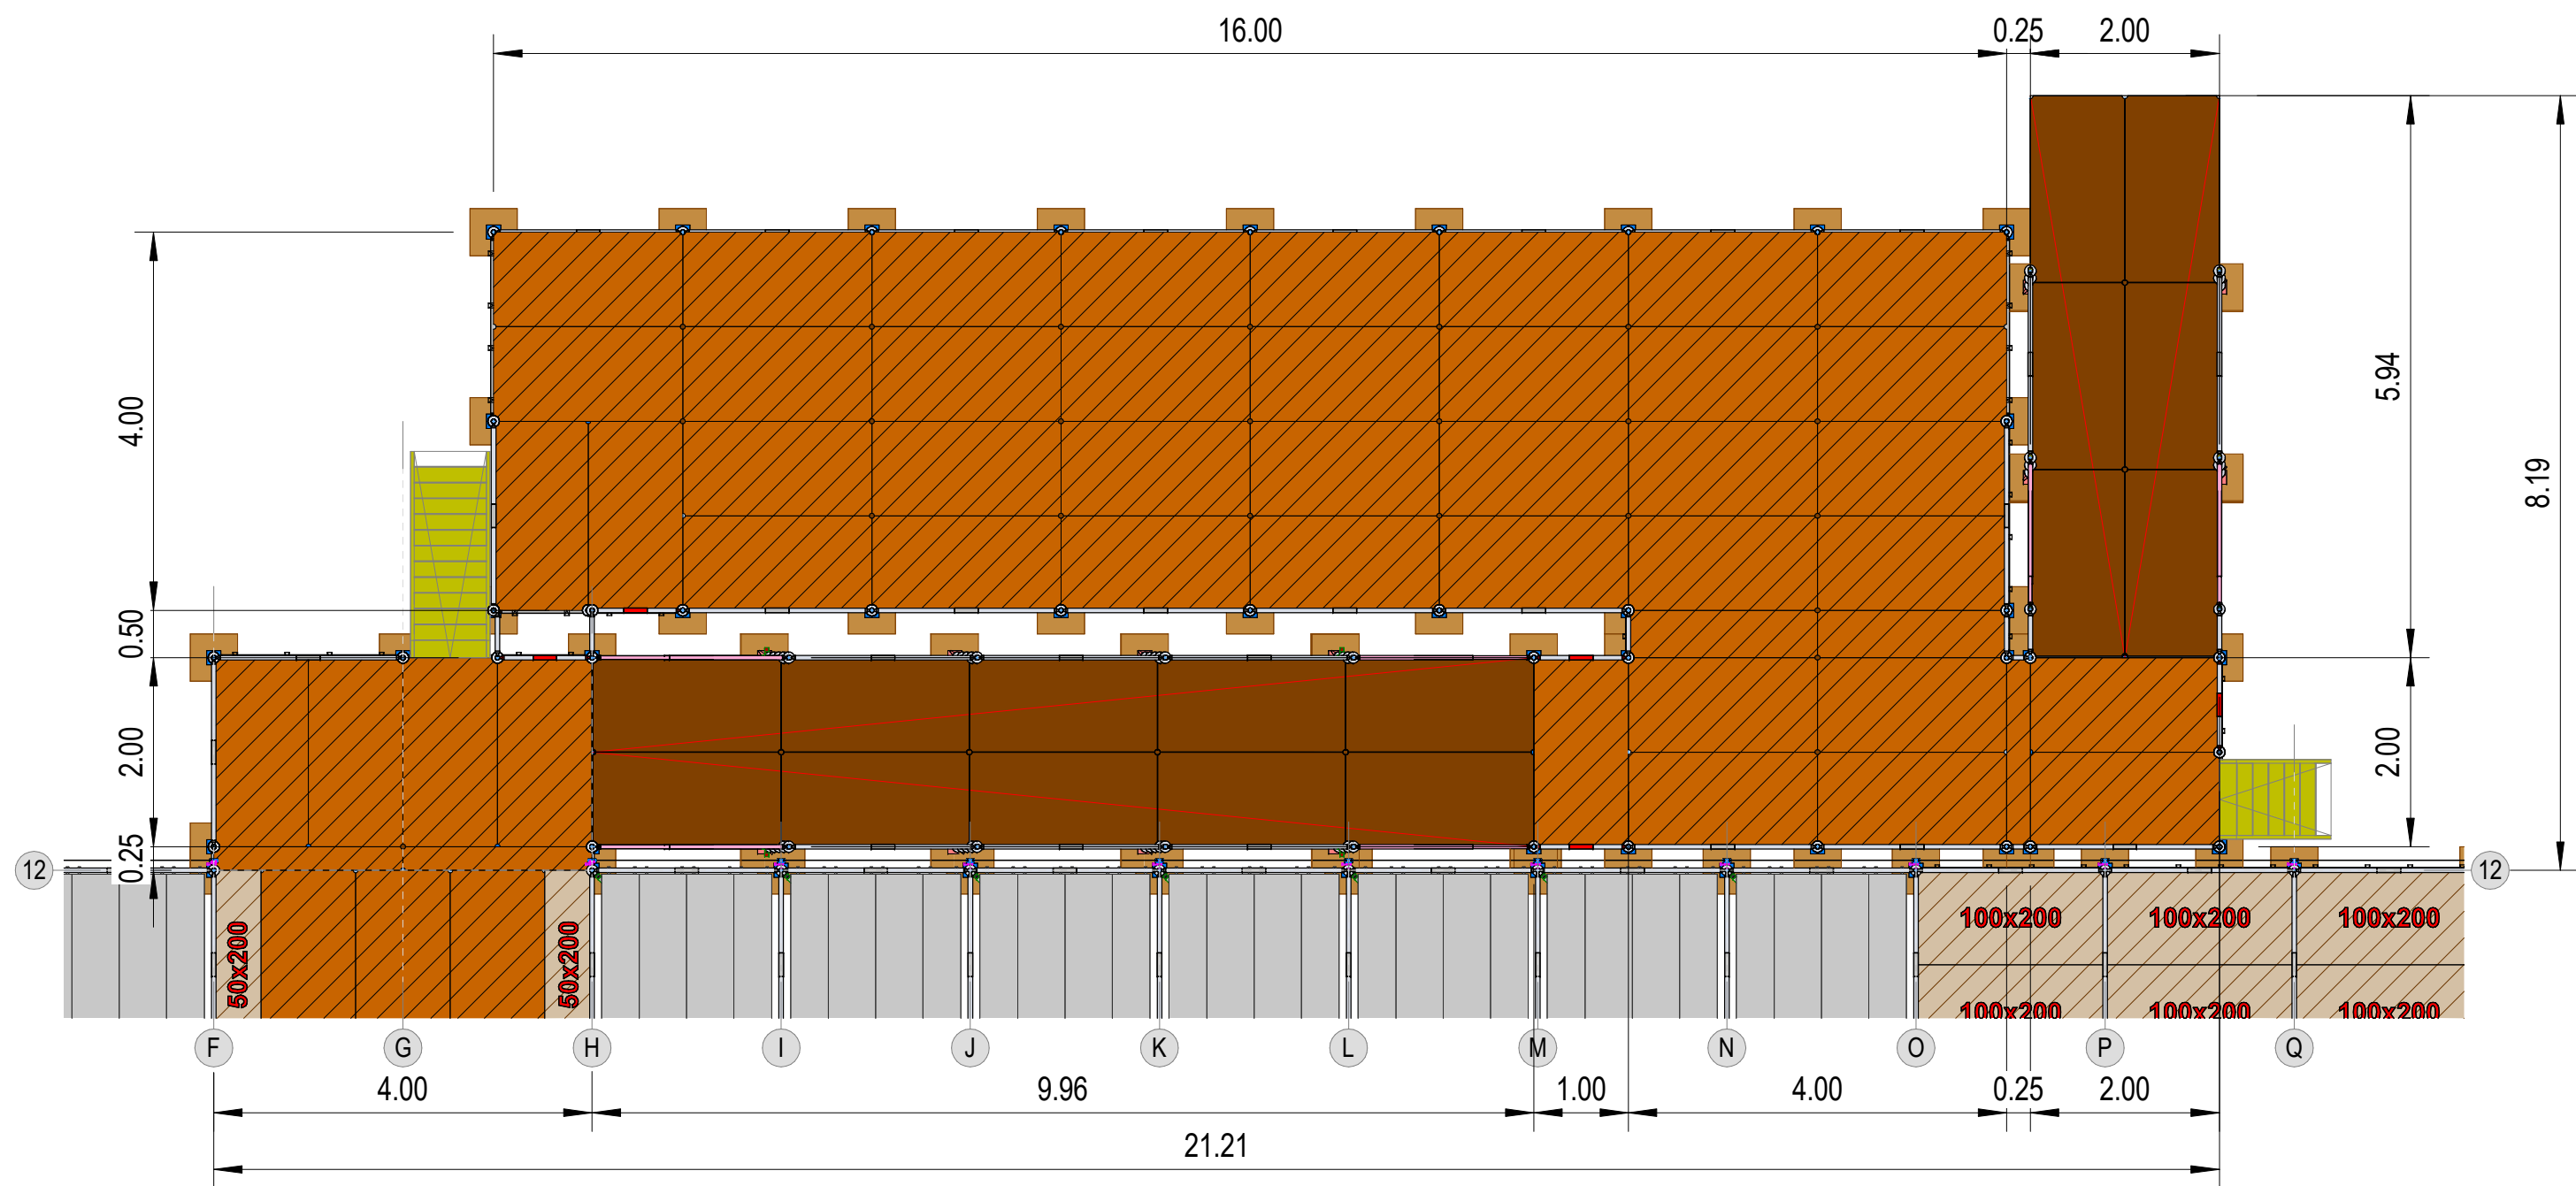


REV	DATE	DESCRIPTION
REVISION		

Red Stage

Project Number
24946
Project Address
Openair Gampel 2025
Gampel

Address Nüssli (Schweiz) AG Hauptstrasse 36 8536 Hüttwilen Switzerland
Telephone +41 52 748 22 11 Fax +41 52 748 22 00 Email huettwilen@nussli.com Homepage www.nussli.com

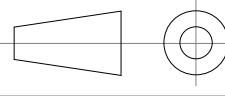Drawing Number M1022		Index
Drawing Name Loadingdock		
Drawing Date 17.06.2025	Drawn by HARDER	Checked by WITTMER
Scale 1 : 100	Format A3	
Montage		

NÜSSLİ